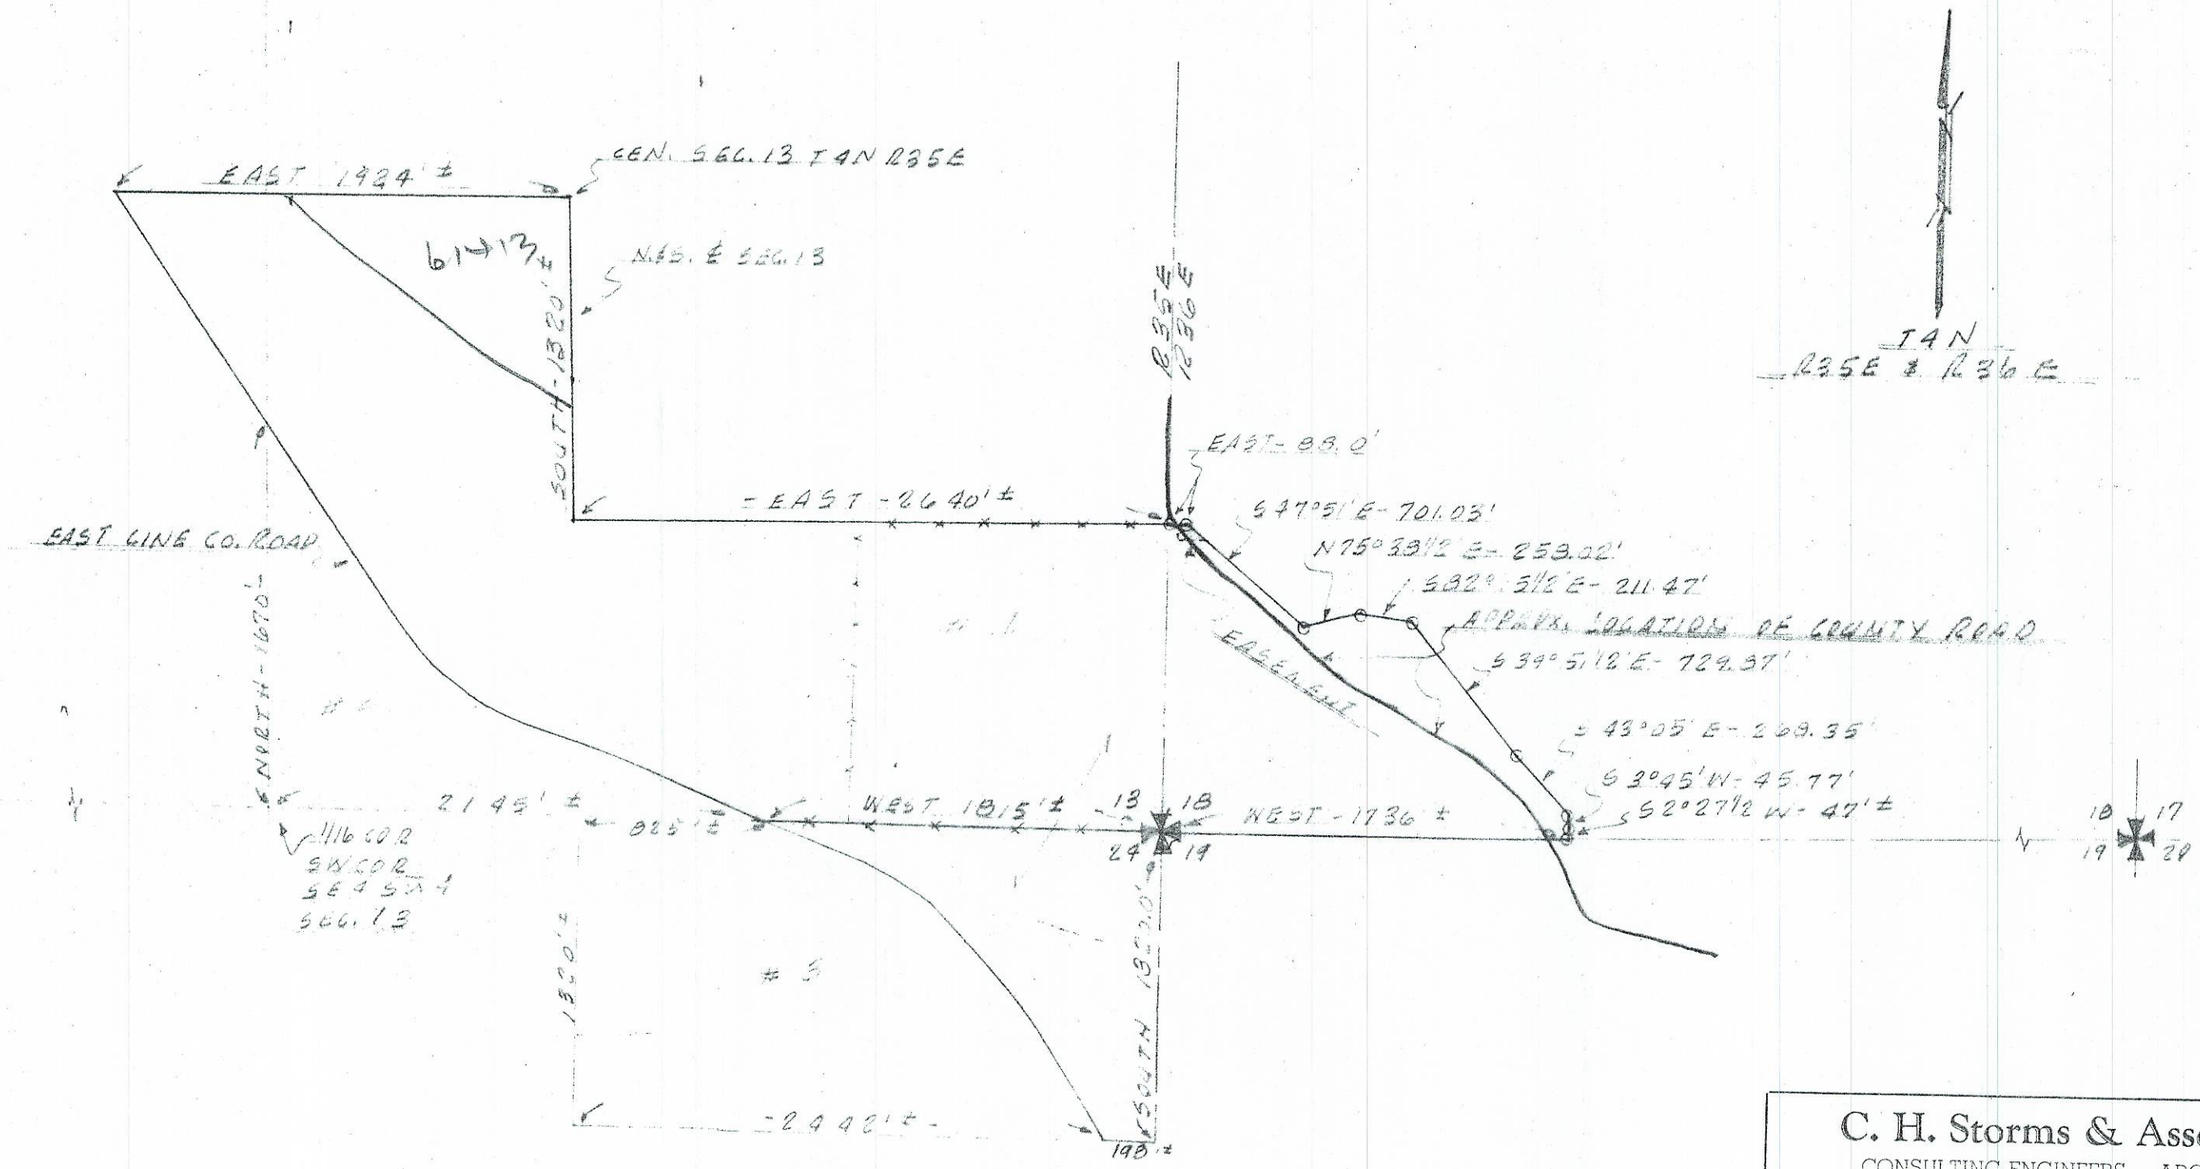

06-474-A

C. H. Storms & Associates
CONSULTING ENGINEERS — ARCHITECTS
324 SECOND AVE. SO. TELEPHONE 4170 WALLA WALLA, WASH.

Mechanical
Structural
Hydraulic
Sanitary
Designs
Land Surveys
House Plans
Blue Prints

A PLAT FOR
HULETE MARCH
IN SW4 SEC. 18 T4N R36E
& S½ SEC. 13 T4N R35E

Date 8/8/50