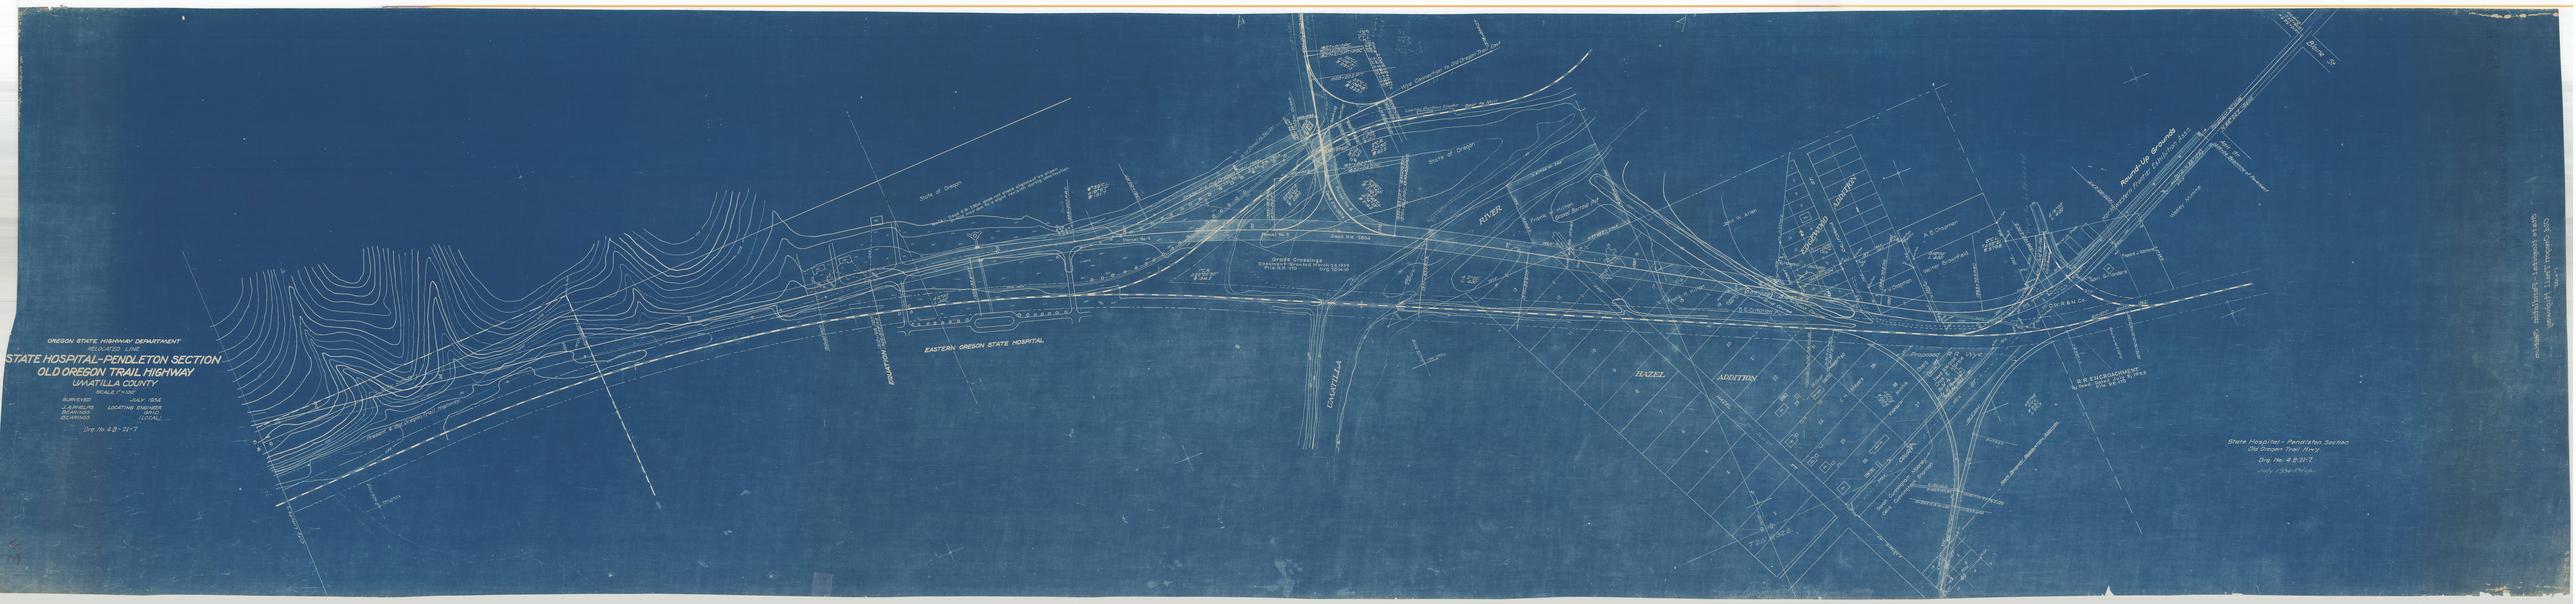
OREGON STATE HIGHWAY DEPARTMENT
RELOCATION LINE
STATE HOSPITAL-PENDLETON SECTION
OLD OREGON TRAIL HIGHWAY
UMATILLA COUNTY
SCALE 1" = 100'
SURVEYED JULY 1934
L.A. PHELPS LOCATING ENGINEER
D.C. MILLER (LOCAL)
D.C. ARNOLD
Dwg. No. 4.8-21-7
State of Oregon
Trackage of Old Oregon Trail Highway
Grade Crossings
Eastern Oregon State Hospital
Umatilla
Hazel Addition
Colorado Addition
Round-Up Grounds
Pendleton Frontier Association
Union Pacific
O.W.R.&N. Co.
R.R. Encroachment
State Hospital - Pendleton Section
Old Oregon Trail Hwy.
Dwg. No. 4.8-21-7.
July 1934 Field.