SHEET NO.1

NE 1/4 SE 1/4 SEC 04 T2N R32E WM

UMATILLA COUNTY

SCALE 1" =100'

Pendleton

This map was prepared for Assessment & Taxation purposes only and was NOT prepared nor is it suitable for legal, engineering or surveying purposes.

Cancelled Tax Lots

500

See Map 2N 32 04

SHEET NO.1 2N 32 04DA

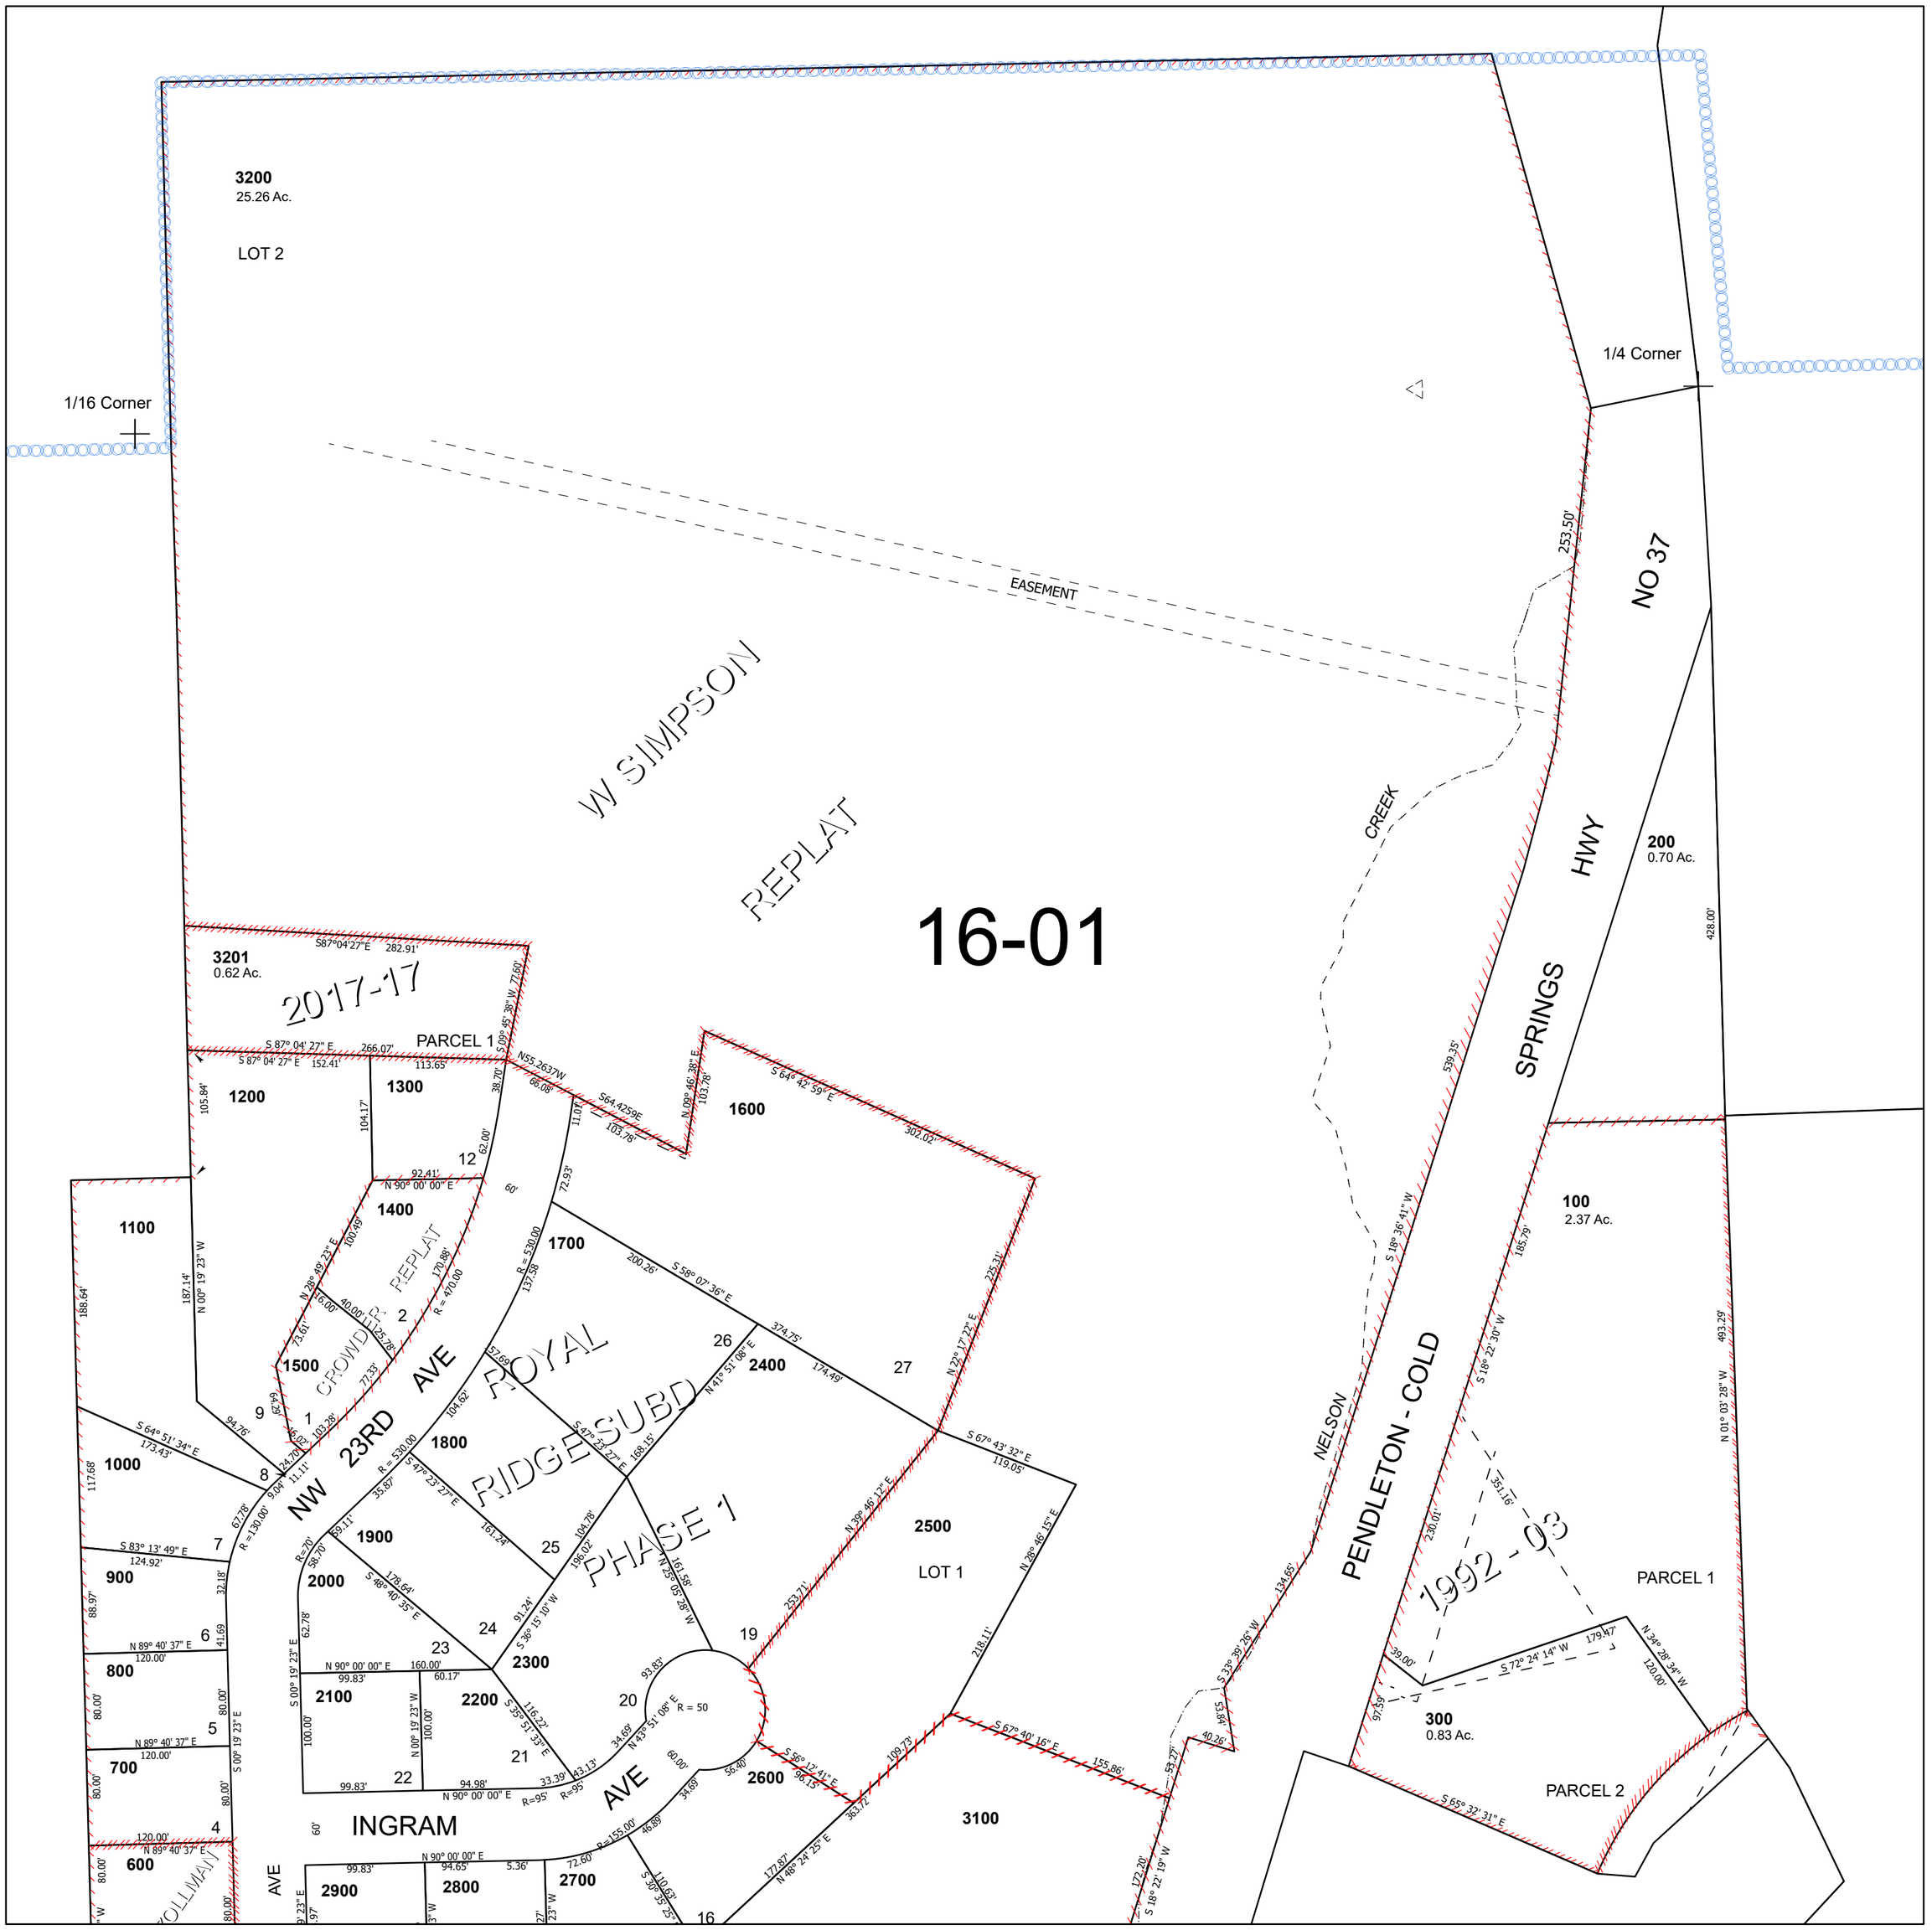

Revised 12/17/2025

SHEET NO.1

2N 32 04DA

This map was prepared for Assessment & Taxation purposes only and was NOT prepared nor is it suitable for legal, engineering or surveying purposes.

Cancelled Tax Lots

500

SHEET NO.2
NE 1/4 SE 1/4 SEC 04 T2N R32E WM
UMATILLA COUNTY

SCALE 1" =100'

Pendleton

See Map 2N 32 04

SHEET NO.2 2N 32 04DA

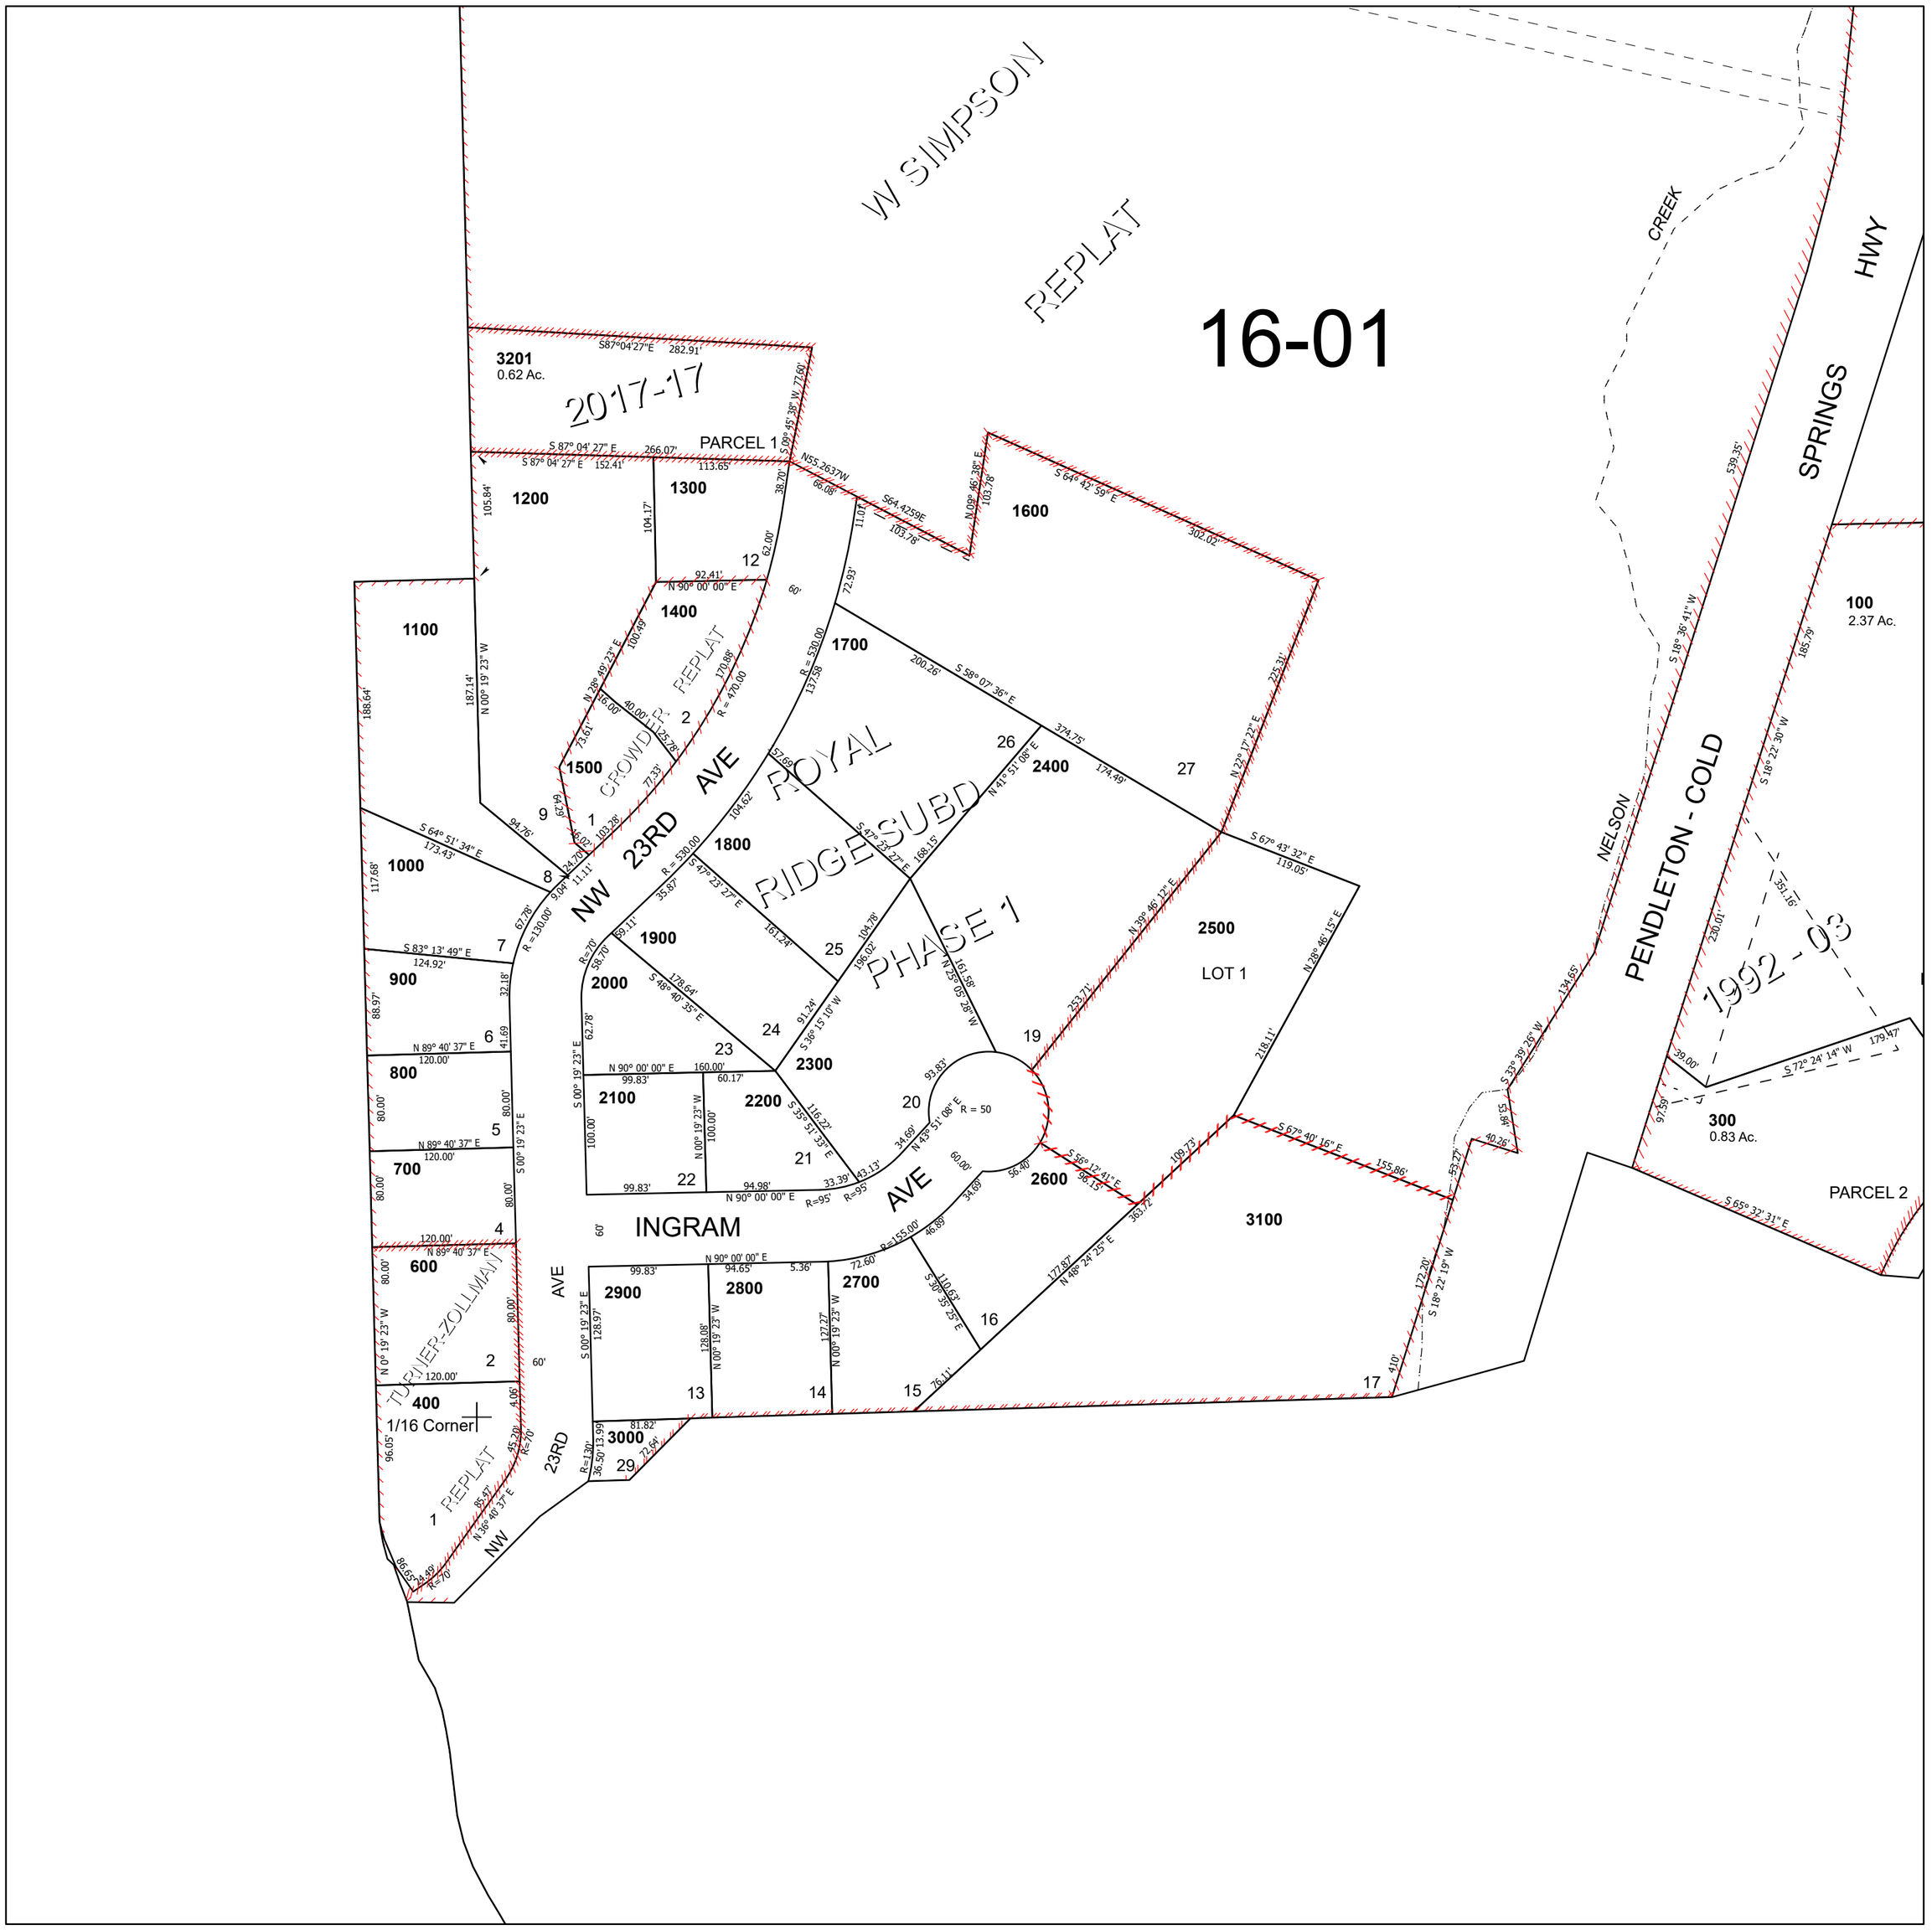

See Map 2N 32 04

See Map 2N 32 03CB

Revised 12/17/2025

See Map 2N 32 04DD

SHEET NO.2 2N 32 04DA