SEE MAP 4N 28 09DD

4N 28 16AA

HERMISTON

UMATILLA COUNTY, OREGON

N.E.1/4 N.E.1/4 SEC.16 T.4N. R.28E. W.M.

SCALE 1" = 100'

0 100 200 FEET

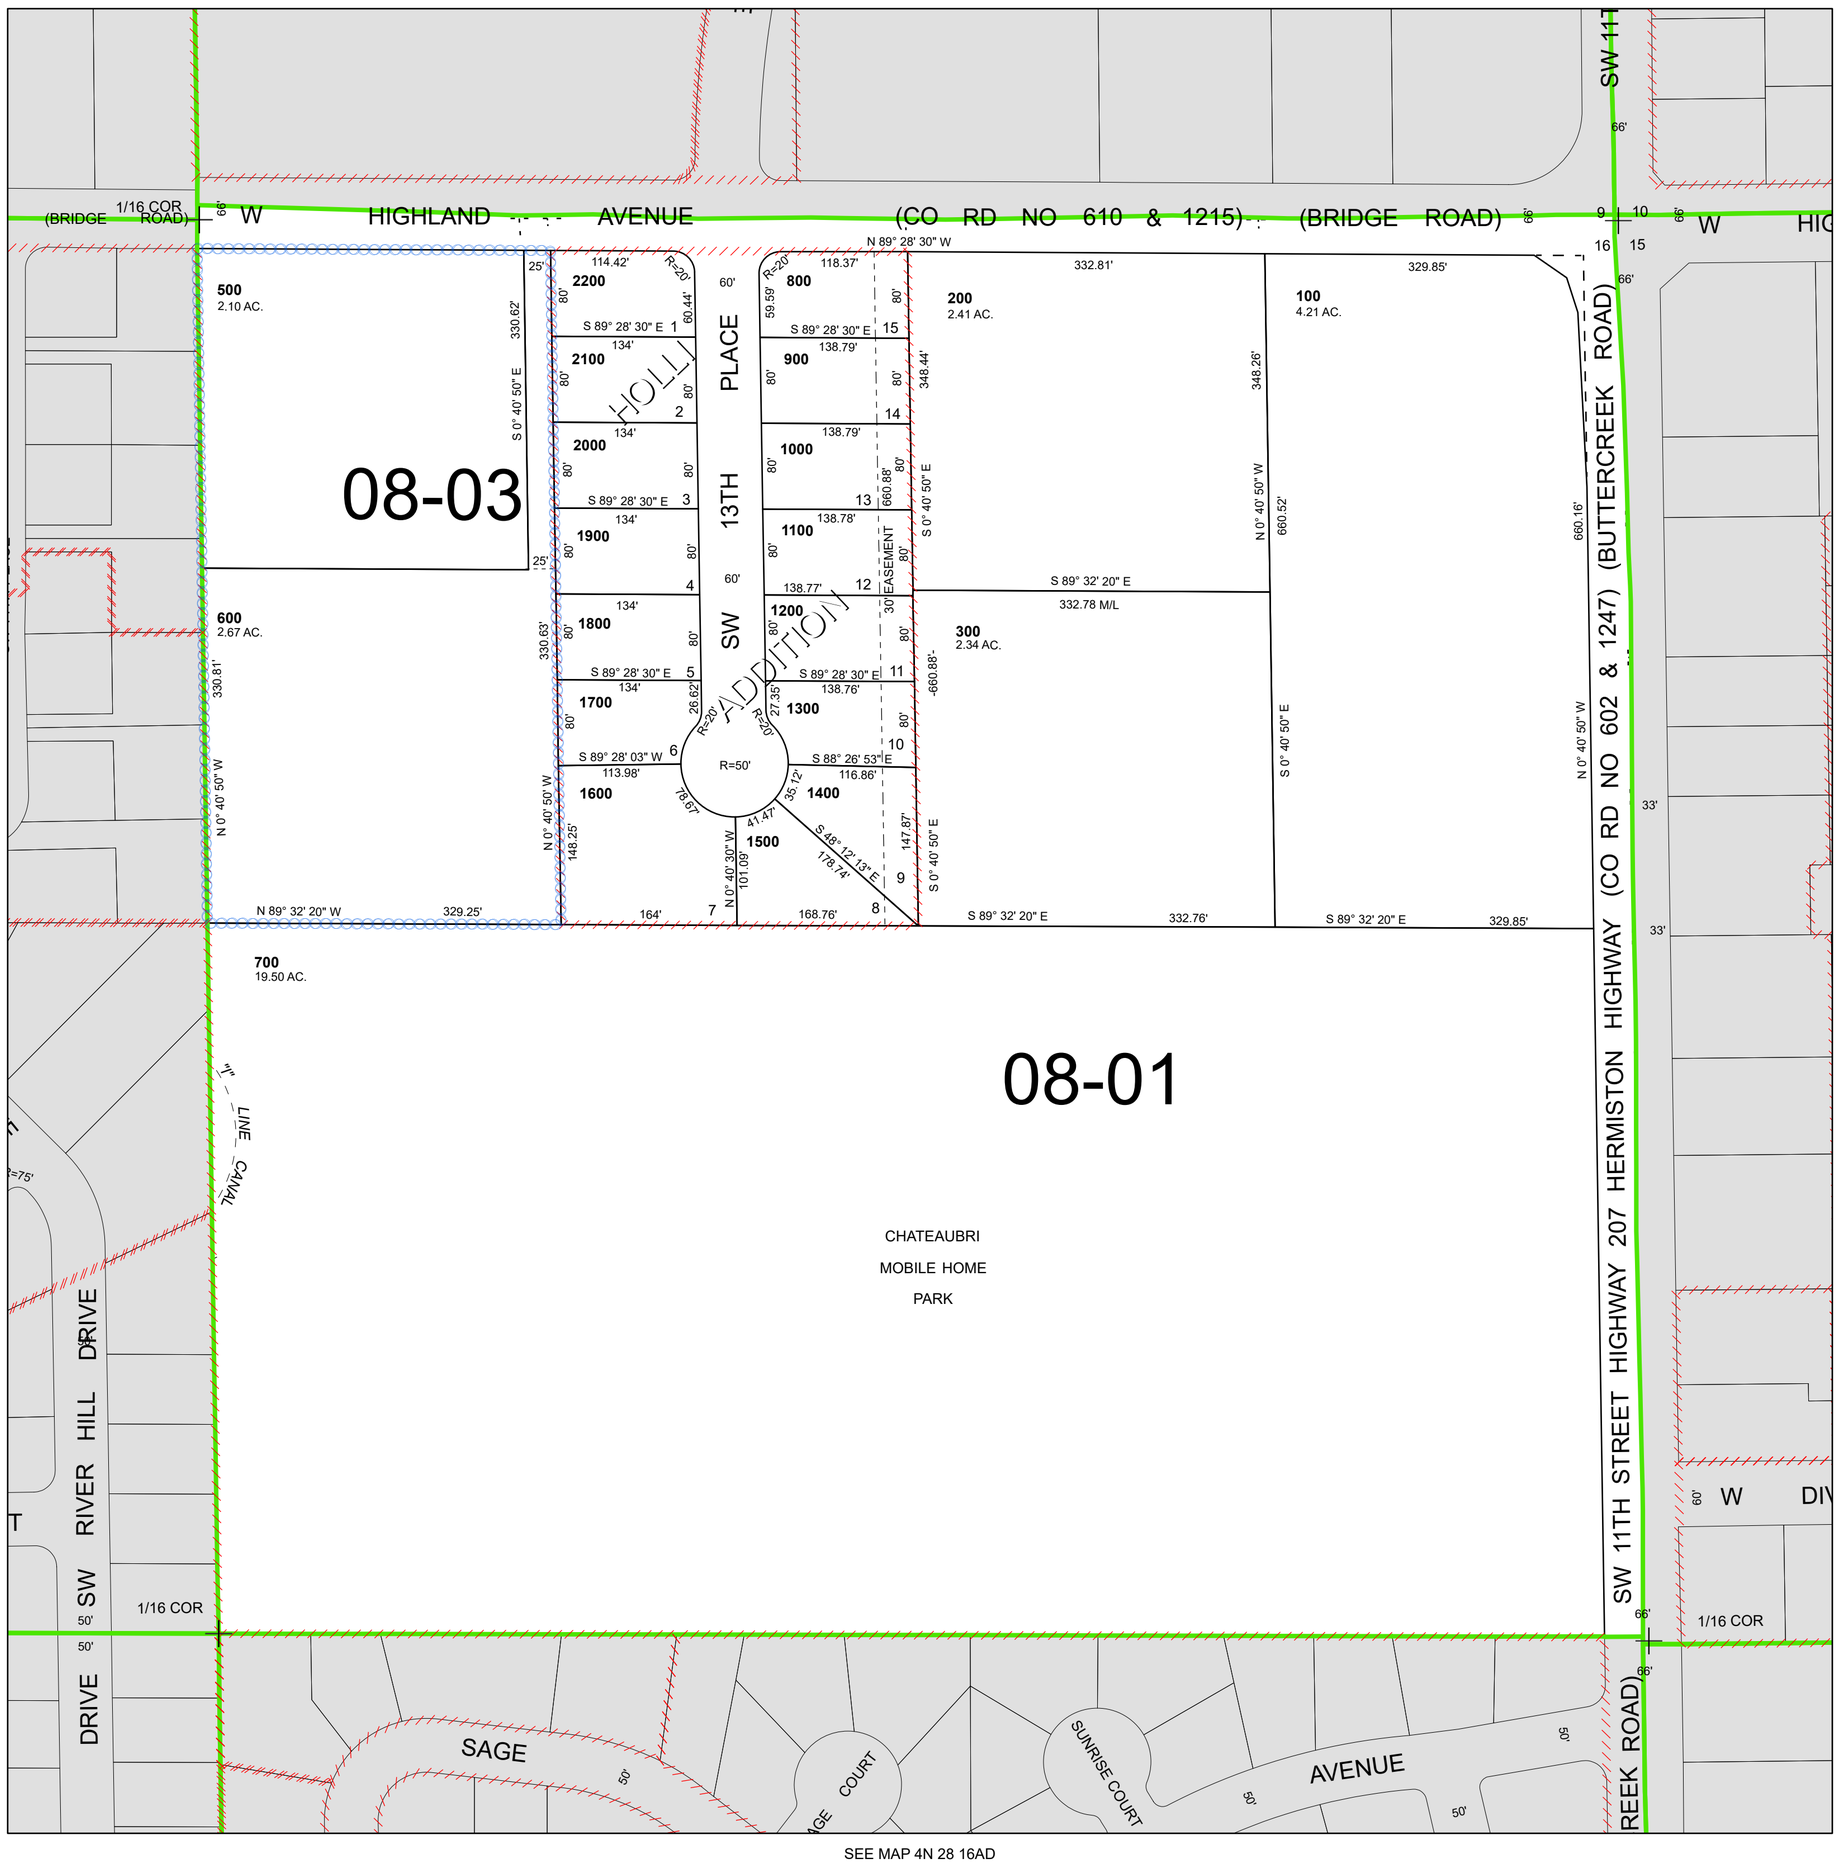

TAX LOTS / SUBDIVISION/PLAT

100 ←TAX LOT
1.00 AC. ←TAXED AREA
↑ HISTORIC TAX LOT

SUBDIVISION
2 ←BLOCK
LOT →1

TAX CODE AREA
01-01
↑ TAX CODE

BEARING→
DISTANCE (FEET)
↓ 50'
S 5° 10' W

MAP BOUNDARY

RAILROAD
PARCEL HOOKS
SECTION CORNER
EASEMENT
CTUIR BOUNDARY
WATER

CANCELLED TAX LOTS

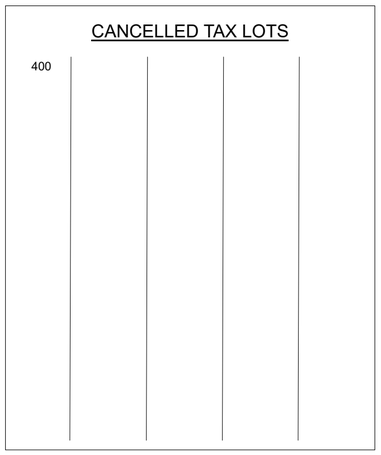

REVISED 11/17/2026

UMATILLA COUNTY
est. 1862
Assessment, Taxation, & GIS

THIS MAP WAS PREPARED FOR ASSESSMENT & TAXATION PURPOSES ONLY. NOT SUITABLE FOR LEGAL, ENGINEERING, OR SURVEYING USE.

4N 28 16AA