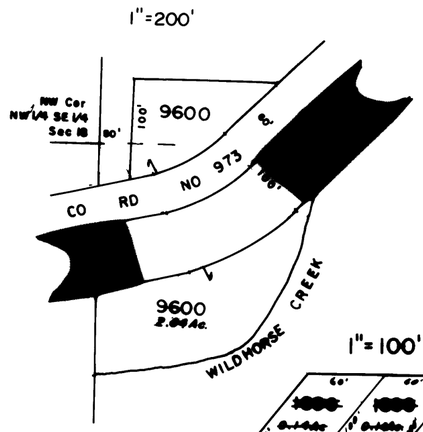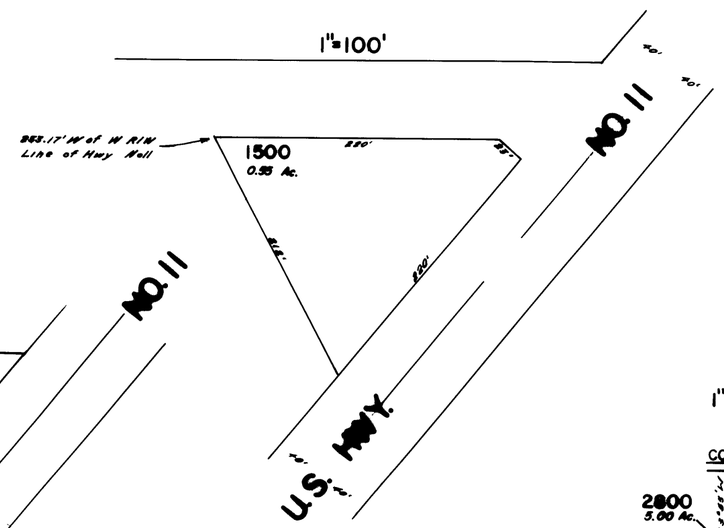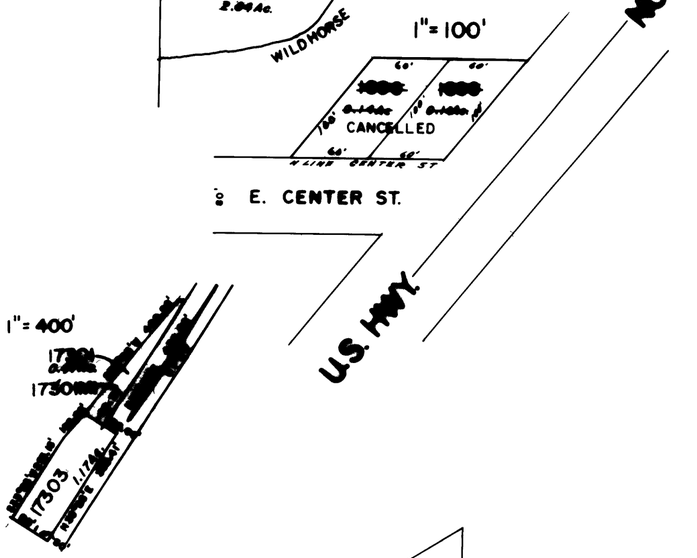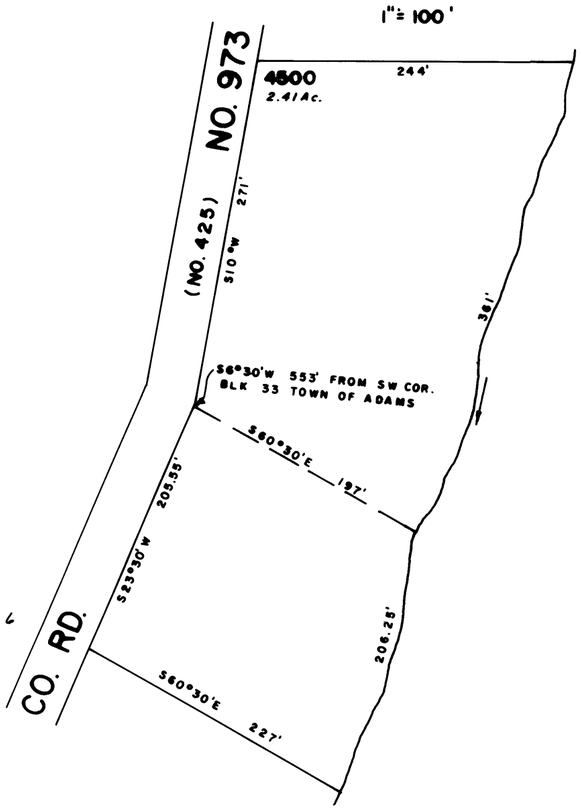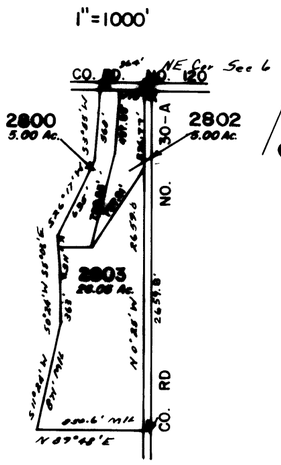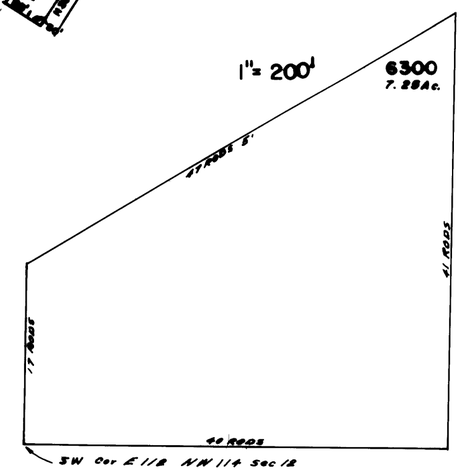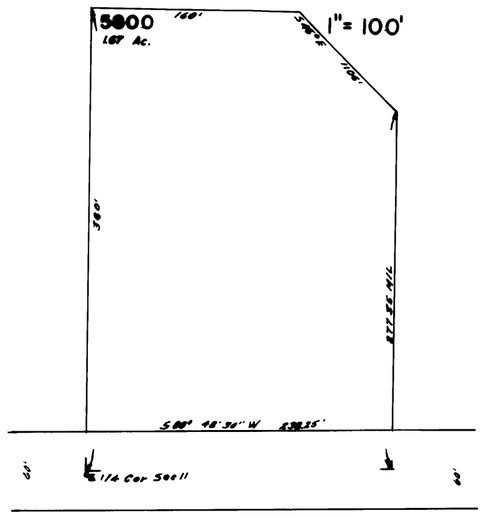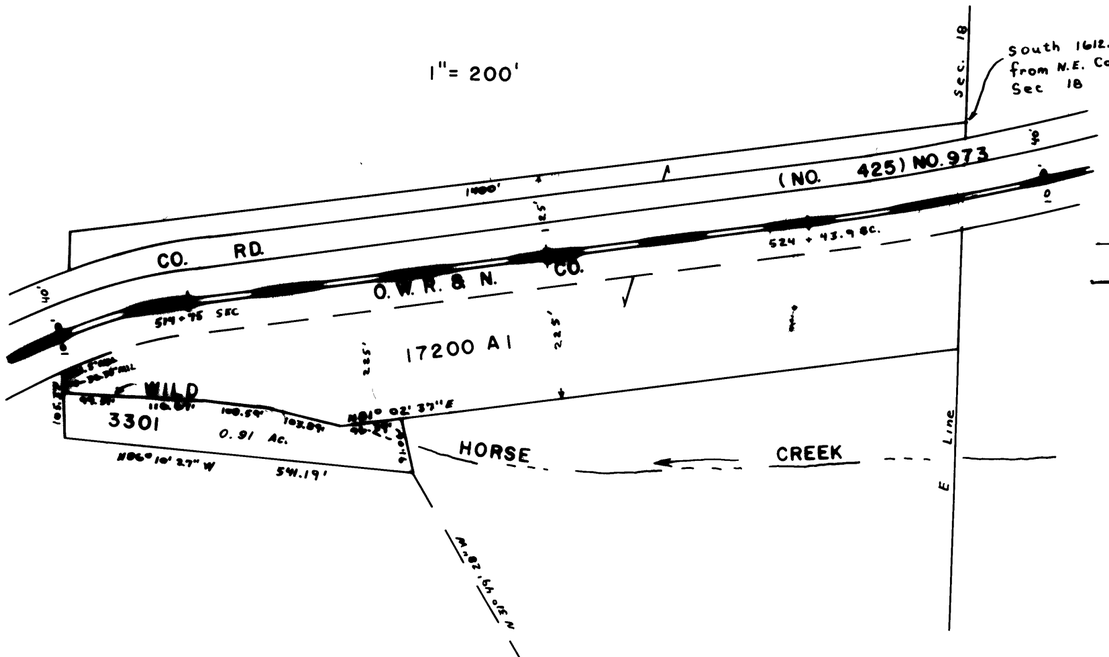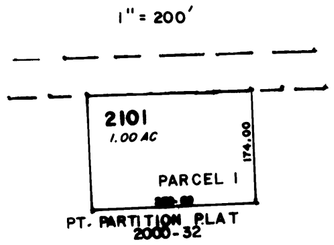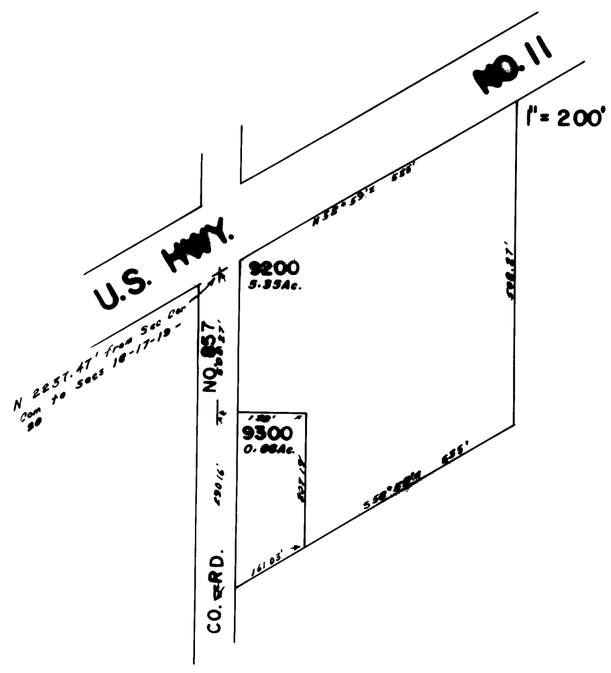THIS MAP WAS PREPARED FOR ASSESSMENT PURPOSES ONLY