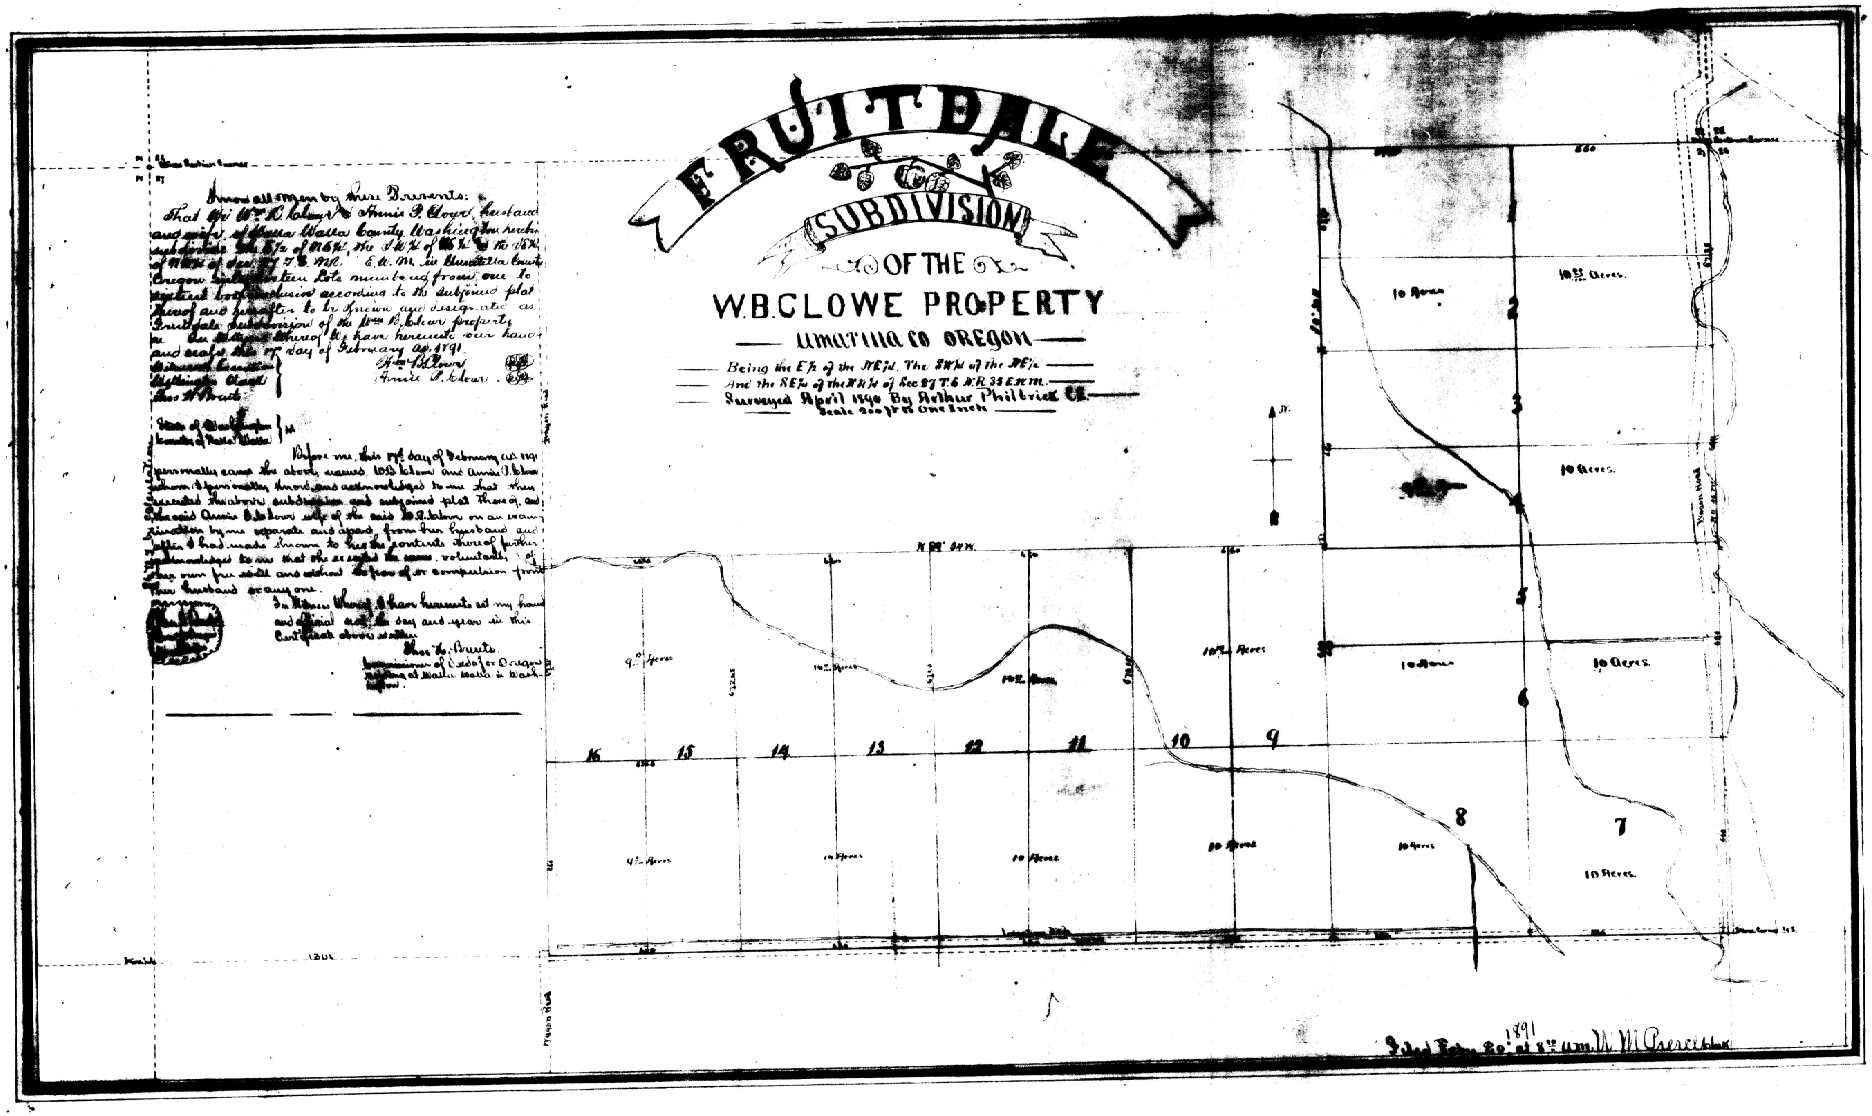
FRUITDALE
SUBDIVISION
OF THE
W.B.CLOWE PROPERTY
UMATILLA CO OREGON
Being the E½ of the NE¼. The SW¼ of the NE¼
and the SE¼ of the NW¼ of Sec 27 T 6 N.R. 35 E.W.M.
Surveyed April 1890 By Arthur Philbrick C.E.
Scale 200 ft to One Inch
Know all Men by these Presents:
That We W.B. Clowe & Annie P. Clowe, husband
and wife of Walla Walla County, Washington Territory
and owners of the E½ of the NE¼, the SW¼ of the NE¼
and the SE¼ of the NW¼ of Sec 27 T 6 N.R. 35 E.W.M. in Umatilla County
Oregon, have platted into Ten Acre tracts and lots as
depicted hereon, according to the subjoined plat
thereof and hereby to be known and designated as
Fruitdale Subdivision of the W.B. Clowe property
in the County of Umatilla and State of Oregon.
In Witness Whereof We have hereunto set our hands
and seals this 17th day of February A.D. 1891
W.B. Clowe
Annie P. Clowe
State of Oregon
County of Umatilla
Before me this 17th day of February A.D. 1891
personally came the above named W.B. Clowe and Annie P. Clowe
husband and wife to me well known to be the identical persons
described in and who executed the above subdivision and subjoined plat thereof, and
the said Annie P. Clowe wife of the said W.B. Clowe on an exam-
ination by me separate and apart from her husband and
the said W.B. Clowe made known to her the contents thereof, and
acknowledged to me that she executed the same voluntarily
for her own free will and without fear or compulsion from
her husband or any one.
In Witness Whereof I have hereunto set my hand
and official seal the day and year in this
Certificate above written.
Notary Public
Commission expires at Walla Walla in Wash
Co.
10 Acres.
10.53 Acres.
9.0 Acres
10.2 Acres
10.4 Acres
16
15
14
13
12
11
10
9
8
7
6
5
Plat Book No. 1 Page 1891
Wm. M. McCrea Recorder

BOOK 3

PAGE 3