Book 12 Page 6

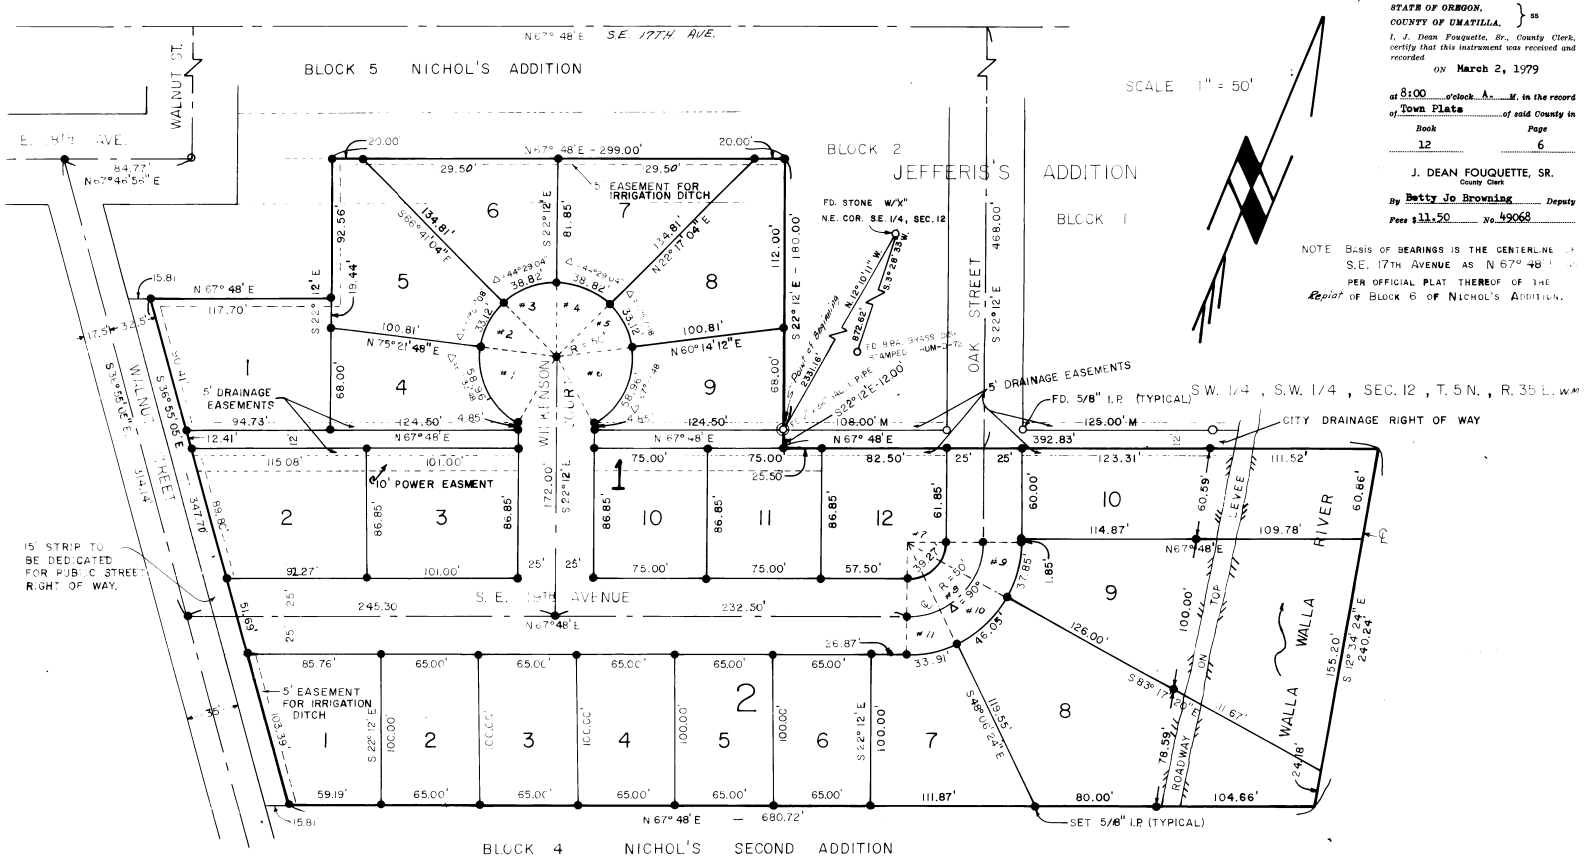

SCALE 1" = 50'

STATE OF OREGON, COUNTY OF UMATILLA. } ss

I, J. Dean Fouquette, Sr., County Clerk, certify that this instrument was received and recorded ON March 2, 1979 at 8:00 o'clock A. M. in the record of Town Plats of said County in Book 12 Page 6

J. DEAN FOUQUETTE, SR.
County Clerk
By Betty Jo Browning Deputy
Fees $11.50 No. 49068

NOTE BASIS OF BEARINGS IS THE CENTERLINE OF S.E. 17TH AVENUE AS N 67° 48' E PER OFFICIAL PLAT THEREOF OF THE Replat OF BLOCK 6 OF NICHOL'S ADDITION.

JEFFERIS'S SECOND ADDITION

TO

MILTON-FREEWATER, OREGON

NOVEMBER, 1977

According to the official Plat Book 2 page 24 Recorded in the office of the Recorder of Umatilla Co.

NORTHERLY

Howard R. Langhoy 15 NOV. 1977

Rt 4, Box 235A, Walla Walla Wa.

GIVEN UNDER MY HAND AND SEAL THIS 5th OF November, 1977.

MY COMMISSION EXPIRES 7-4-80

NOTARY PUBLIC OF OREGON

Howard R. Langhoy