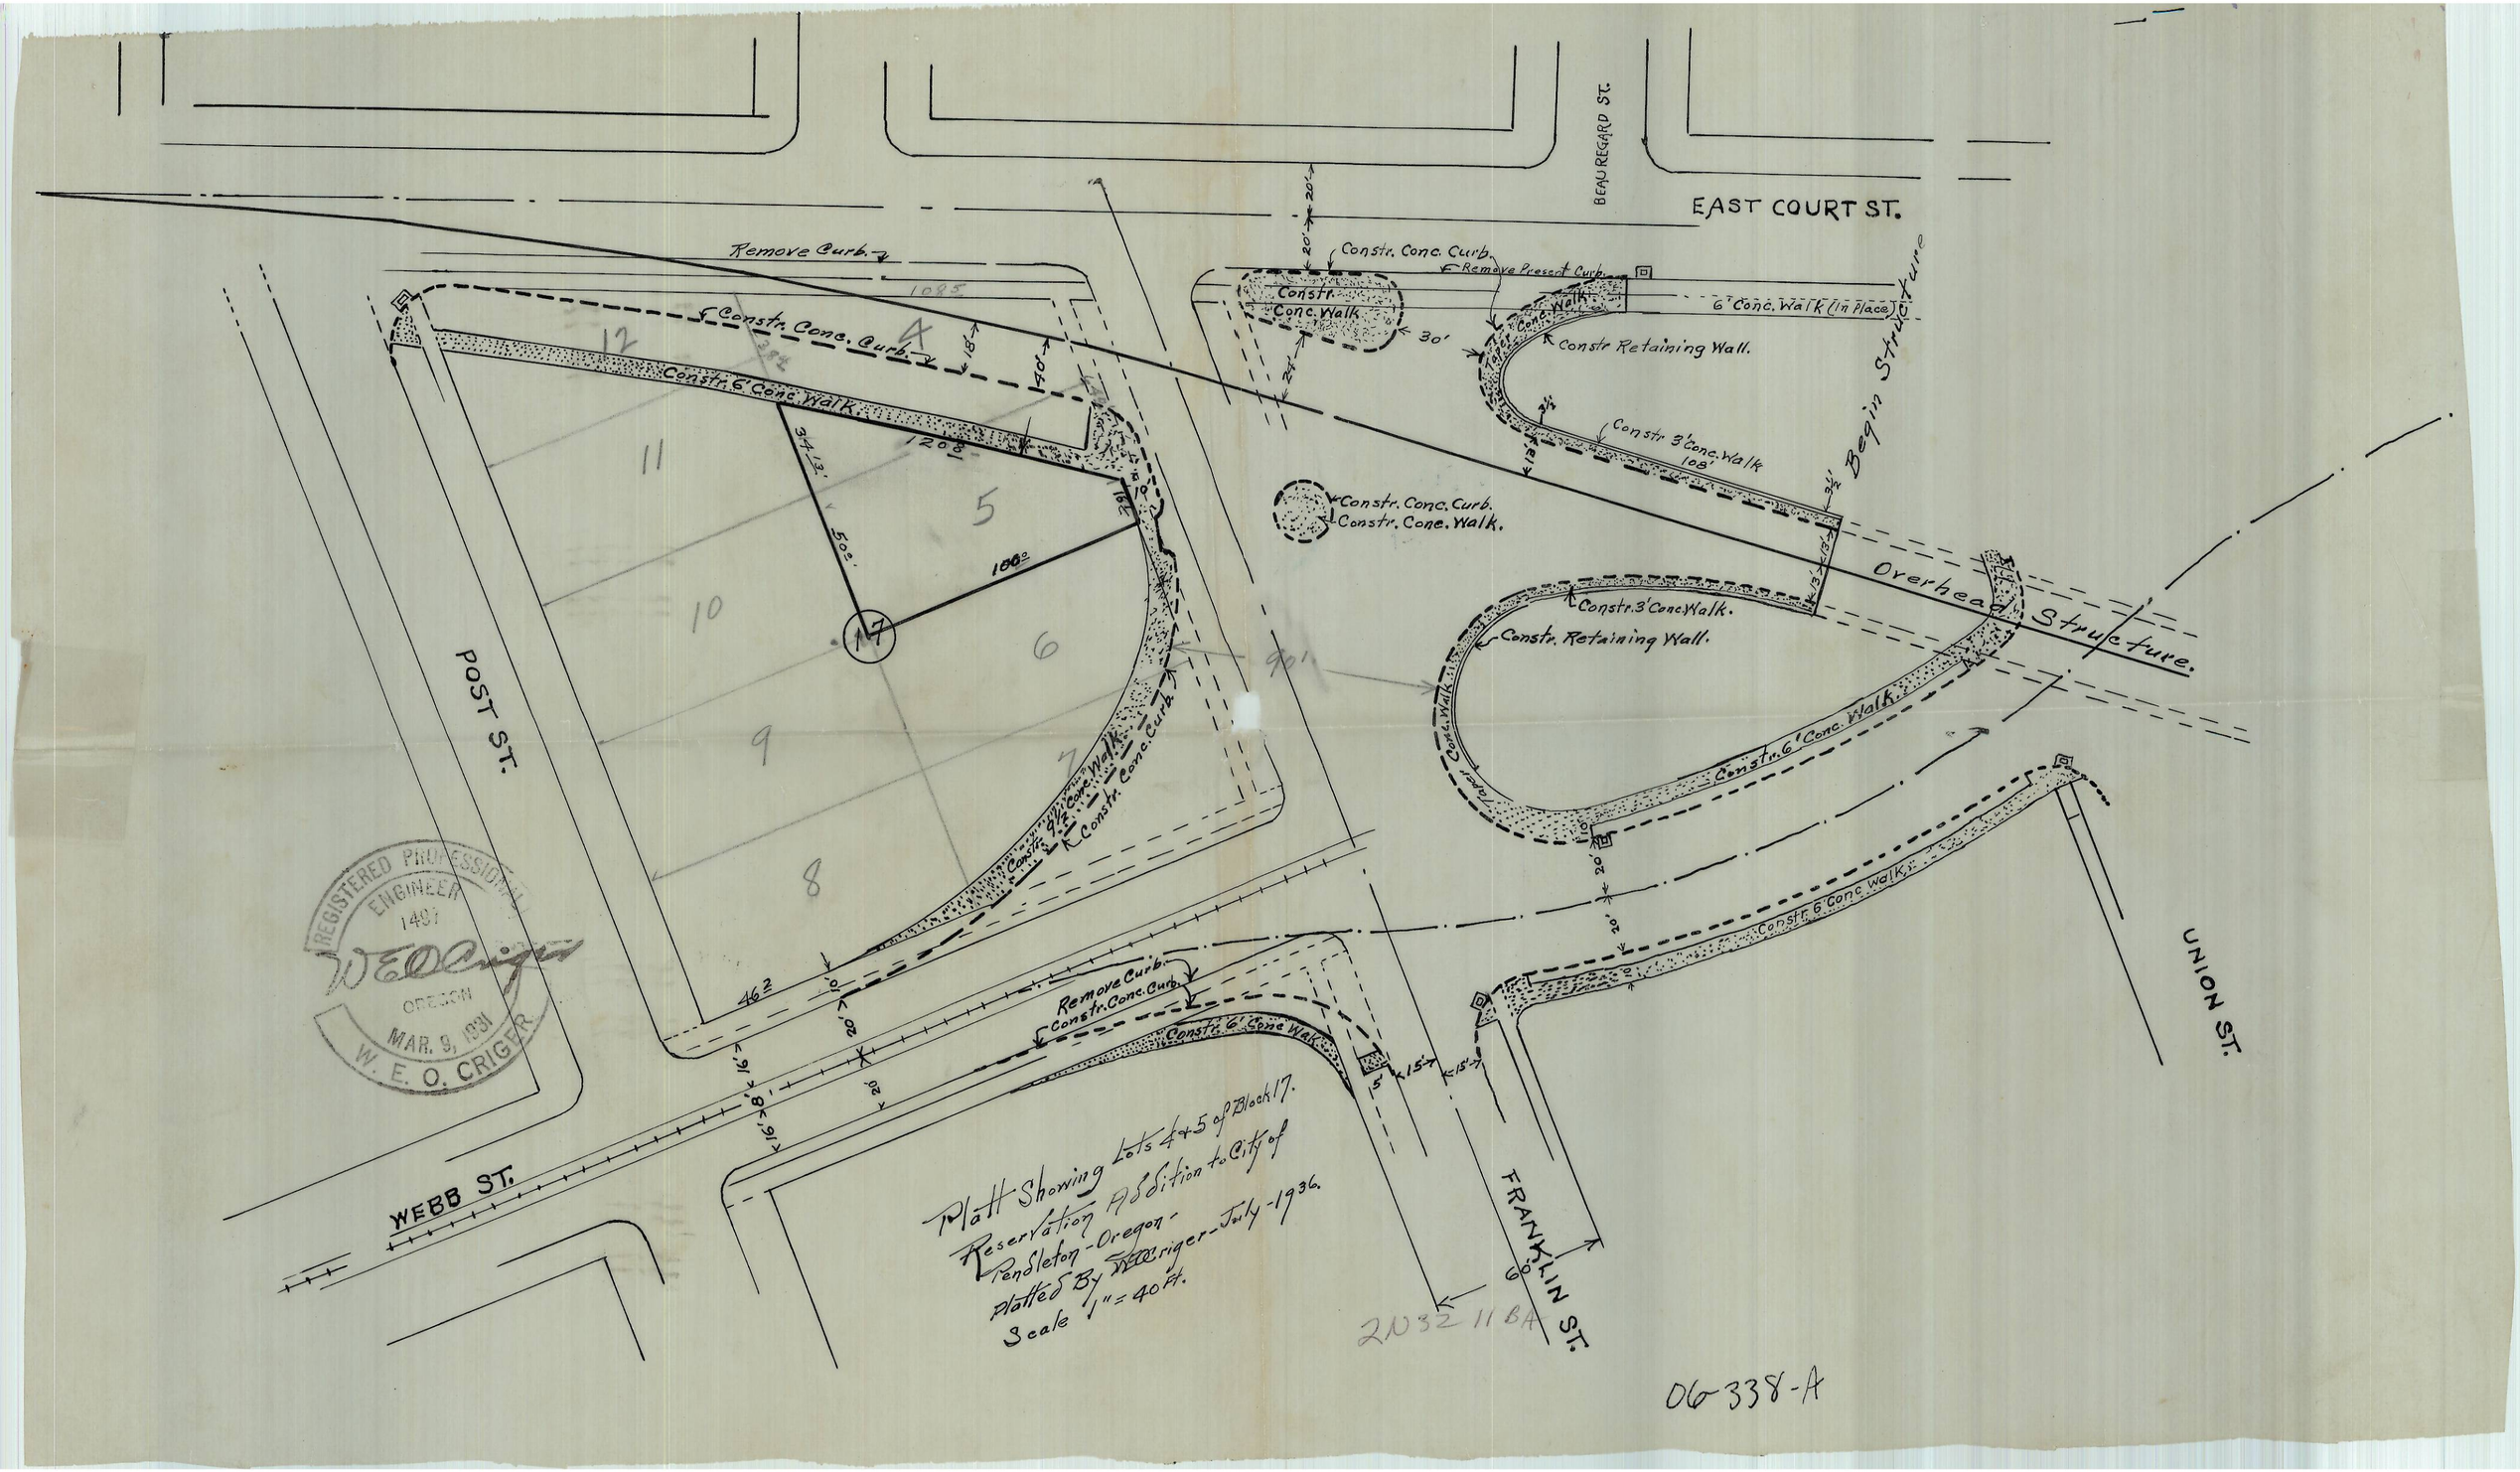
EAST COURT ST.
BEAUREGARD ST.
Remove Curb.
Constr. Conc. Curb.
Constr. 6' Conc. Walk.
Constr. Conc. Walk.
Constr. Conc. Curb.
Remove Present Curb.
6' Conc. Walk (In Place)
Constr. Retaining Wall.
Constr. 3' Conc. Walk
Begin Structure
Overhead Structure.
Constr. 3' Conc. Walk.
Constr. Retaining Wall.
Constr. 6' Conc. Walk.
Constr. 6' Conc. Walk.
Constr. 9½' Conc. Walk.
Constr. Conc. Curb.
Remove Curb.
Constr. Conc. Curb.
Constr. 6' Conc. Walk.
POST ST.
WEBB ST.
FRANKLIN ST.
UNION ST.
REGISTERED PROFESSIONAL ENGINEER
1497
OREGON
MAR. 9, 1931
W. E. O. CRIGER
Platt Showing Lots 4 & 5 of Block 17.
Reservation Addition to City of
Pendleton - Oregon -
Platted By W. E. Criger - July - 1936.
Scale 1" = 40 Ft.
2N32 11BA
06-338-A