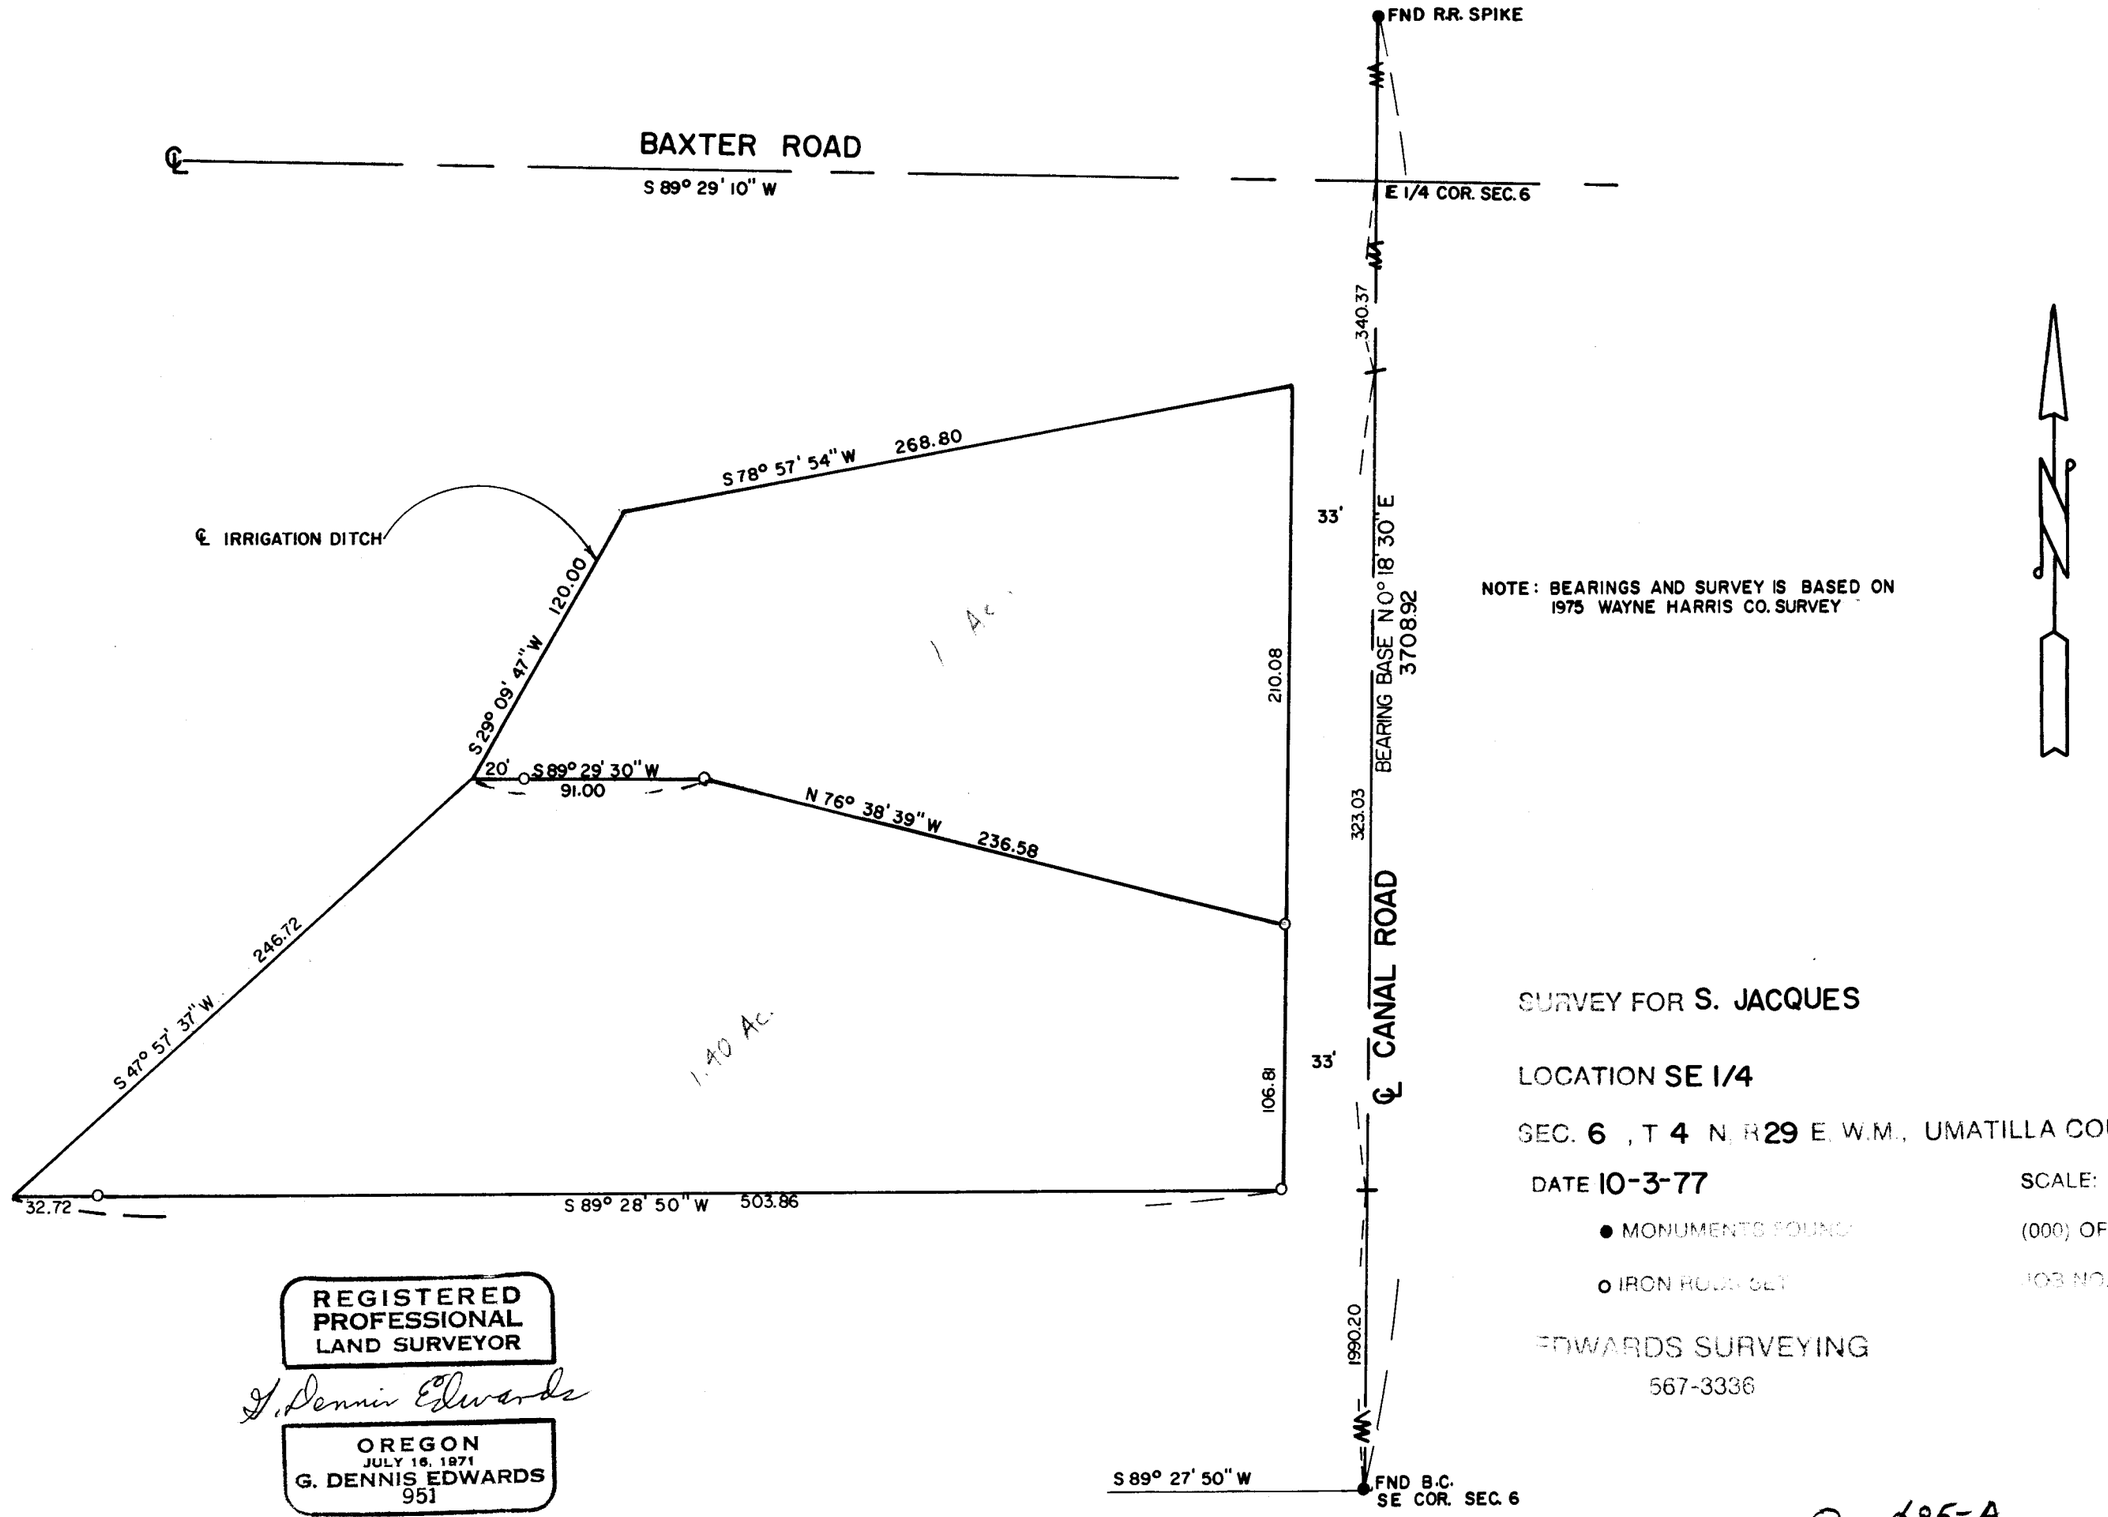

NOTE: BEARINGS AND SURVEY IS BASED ON 1975 WAYNE HARRIS CO. SURVEY

REGISTERED PROFESSIONAL LAND SURVEYOR

G. Dennis Edwards

OREGON
JULY 16, 1971
G. DENNIS EDWARDS
951

SURVEY FOR S. JACQUES

LOCATION SE 1/4

SEC. 6 , T 4 N. R 29 E. W.M., UMATILLA COUNTY, OREGON

DATE 10-3-77 SCALE: 1" = 60'

● MONUMENTS FOUND (000) OF RECORD

o IRON ROD SET JOB NO. S7707201

EDWARDS SURVEYING P. O. Box 783
567-3336 Hermiston, Ore

O - 085-A