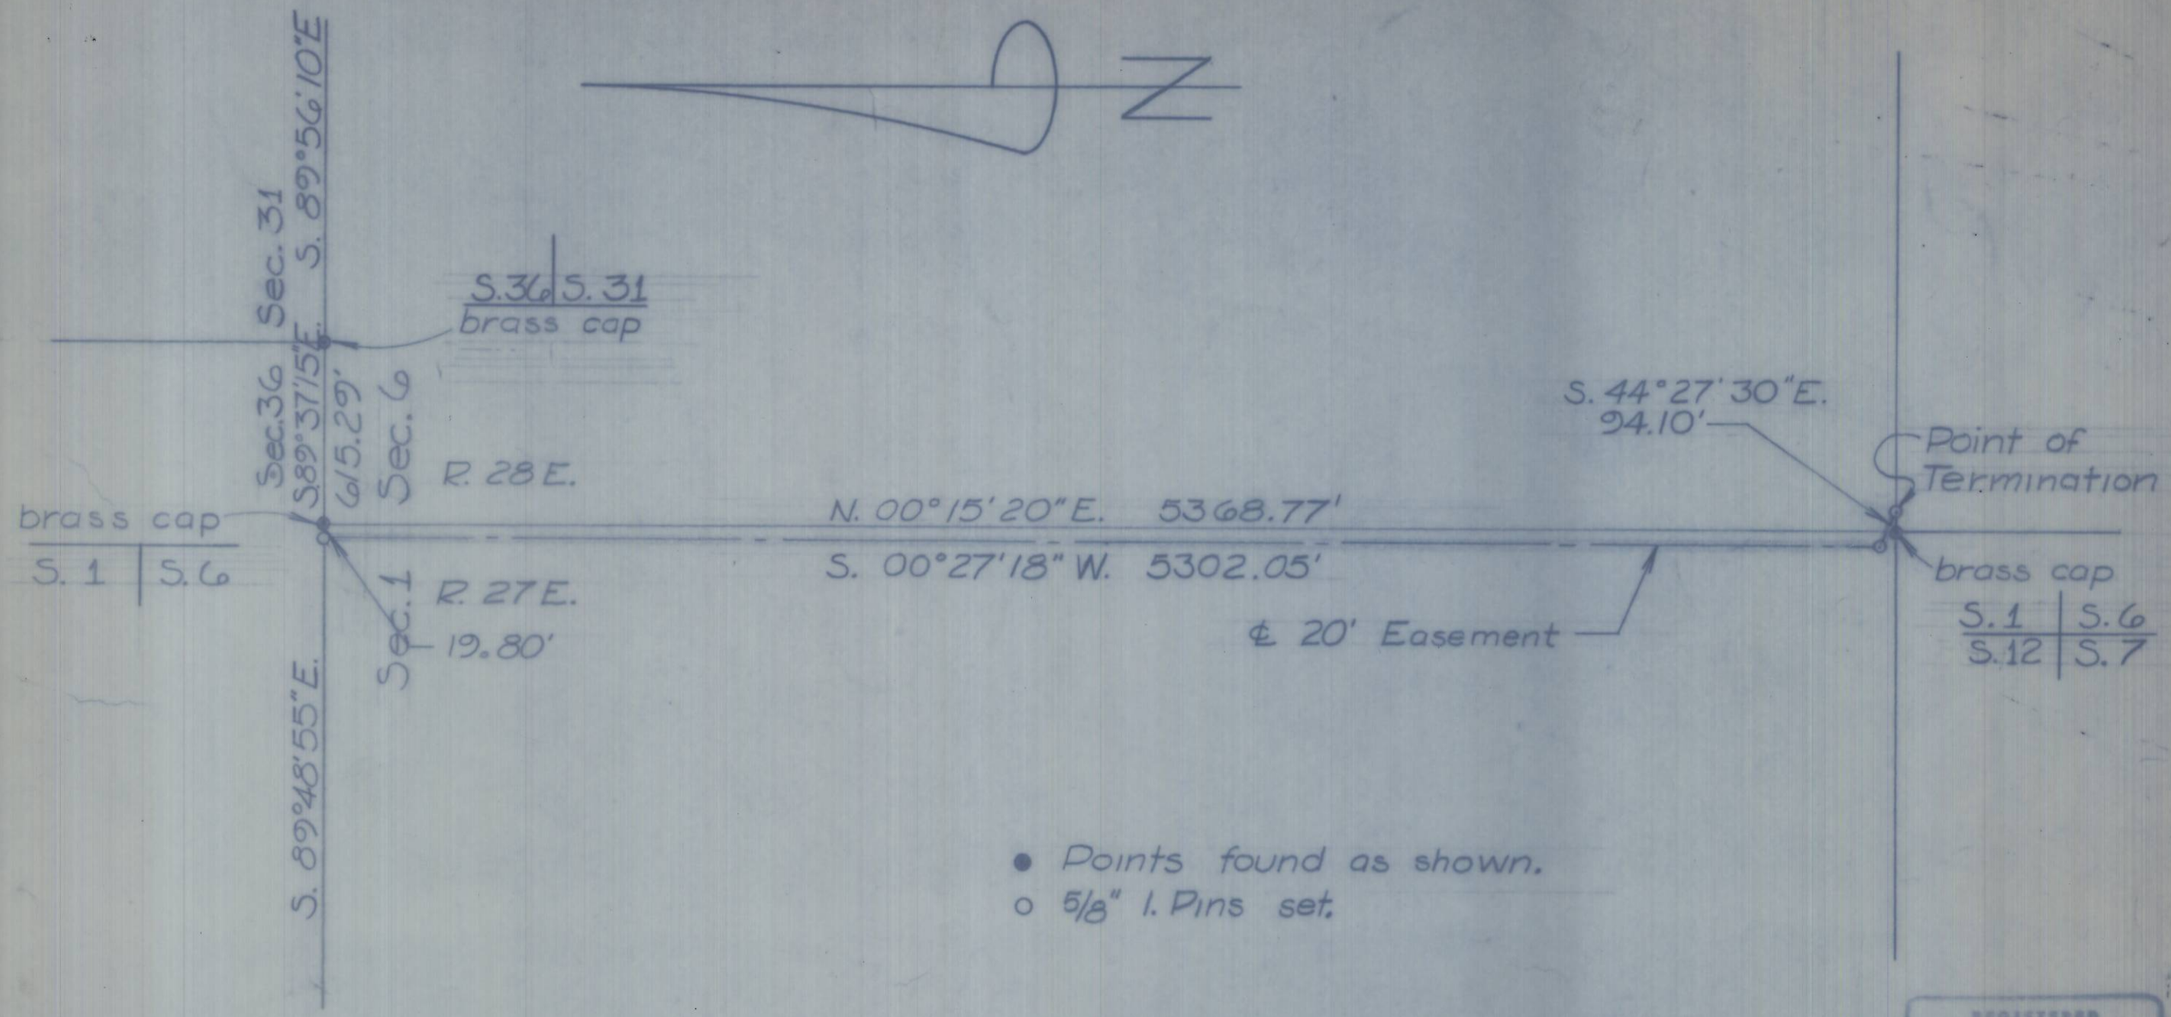

Bearings shown are true and based on work done by this Company in Sec. 6, T.4N., R.28E., W.M., in April of 1976. See Dwg. No. 76-102B

REGISTERED PROFESSIONAL LAND SURVEYOR
W.O. Harris
OREGON
MAY 6, 1955
WAYNE O. HARRIS
346

EASEMENT SURVEY FOR
LAMB-WESTON, INC.
SEC. 6 T.4N. R.28E. W.M.
SEC. 1 T.4N. R.27E. W.M.

WAYNE HARRIS CO. INC.
ENGINEERS - SURVEYORS - PENDLETON, ORE.

SCALE	DATE	DWG	CHK	DWG. NO
1" = 500'	12-11-78	ID	WOH	78-427A

P-134-A

P-134-A