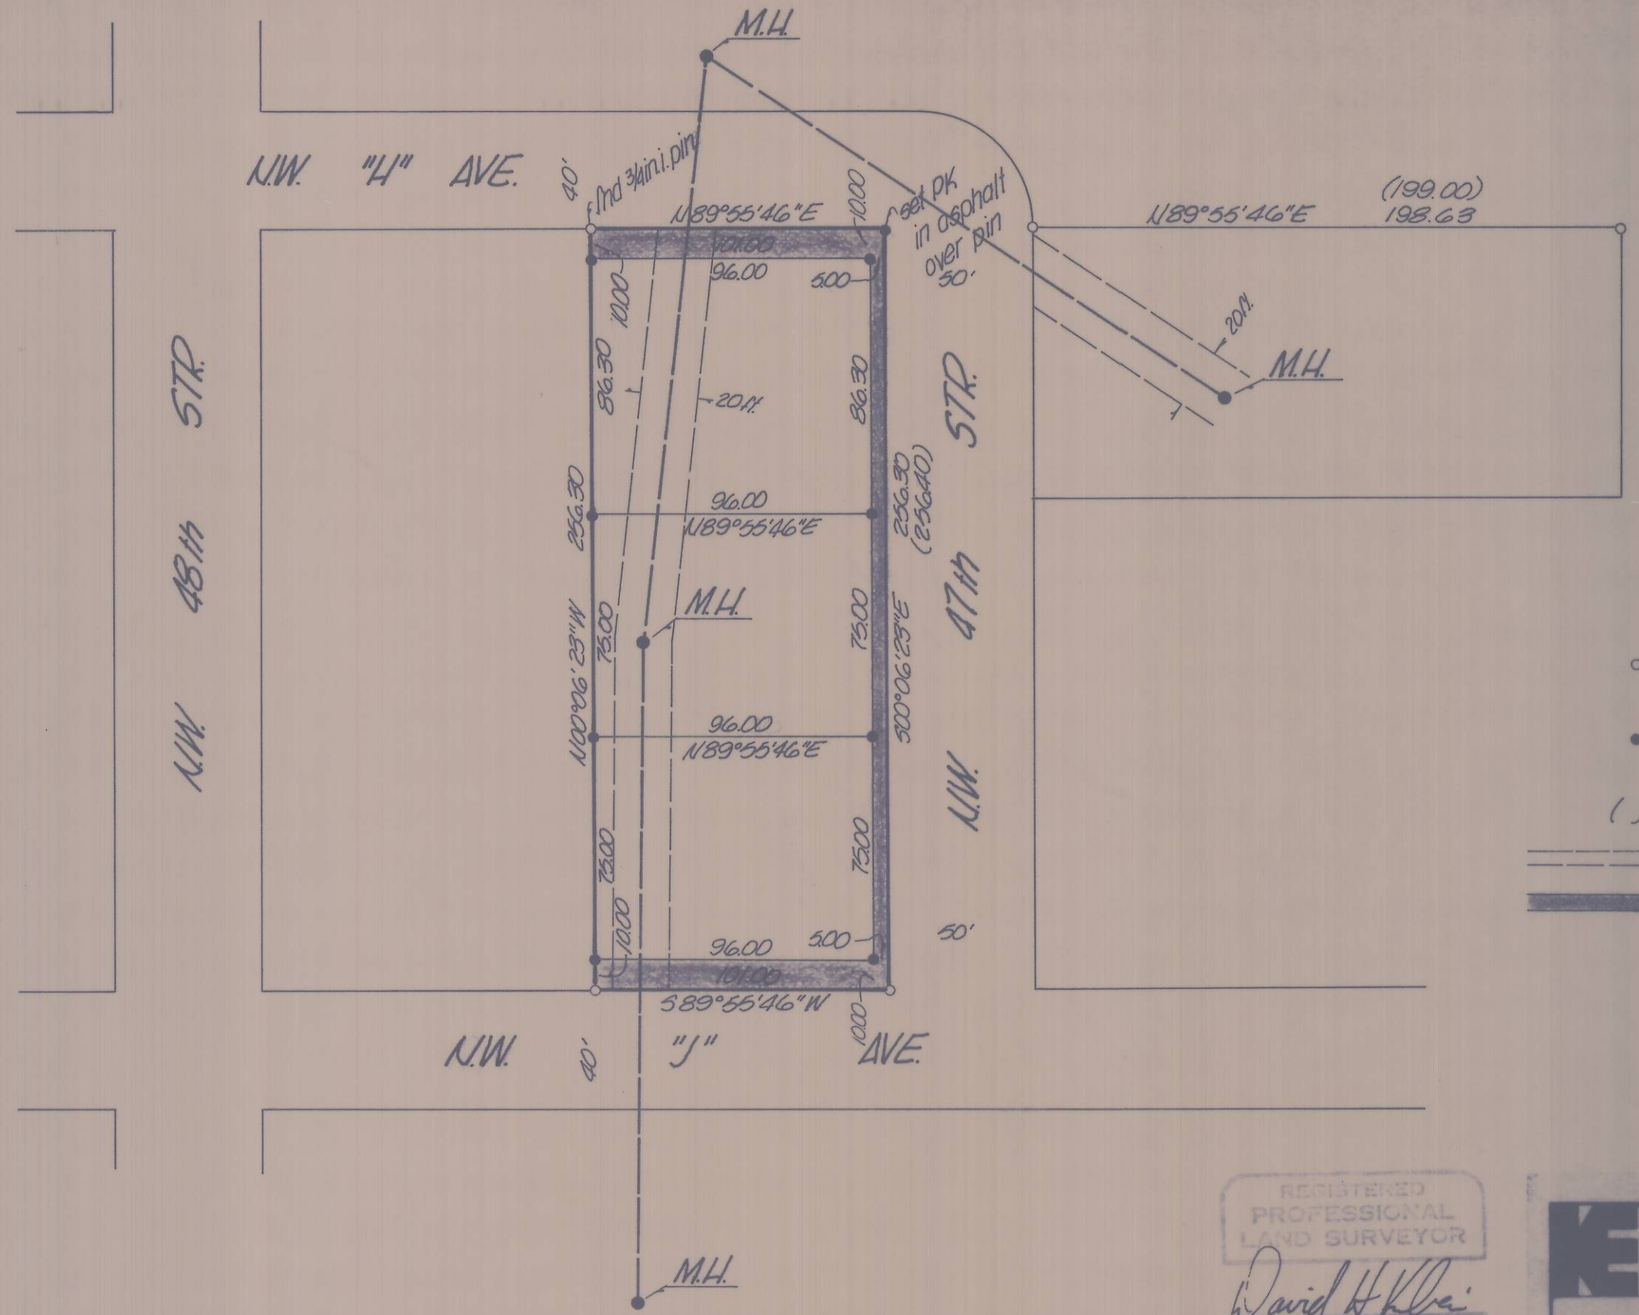

N

○ denotes 1/2in. iron pin found, except as noted

● denotes 5/8in. iron pin set, except as noted

( ) denotes distance of record

═══ denotes sanitary sewer easement

▬▬ denotes area to be dedicated to City of Pendleton for street right-of-way

RECEIVED BY
Umatilla County Surveyor
Date 9-81
Rec'd By BLS
No. S-117-A

REGISTERED PROFESSIONAL LAND SURVEYOR
David H. Krumbein
OREGON
JULY 17, 1970
DAVID H. KRUMBEIN
933

KRUMBEIN ENGINEERING CO.
ENGINEERS – SURVEYORS – PLANNERS
221 S. Main, Pendleton, Oregon

Survey for
JIM SHAWCROSS
located in Section 5, T2N, R32E, W.M., Pendleton

SCALE	1" = 50'
DATE	Aug. 31, 1981
DRN. BY	MJ
CKD. BY	D.H.K.
DRNG. NO.	81-25B

Job No. 81-86

S-117-A