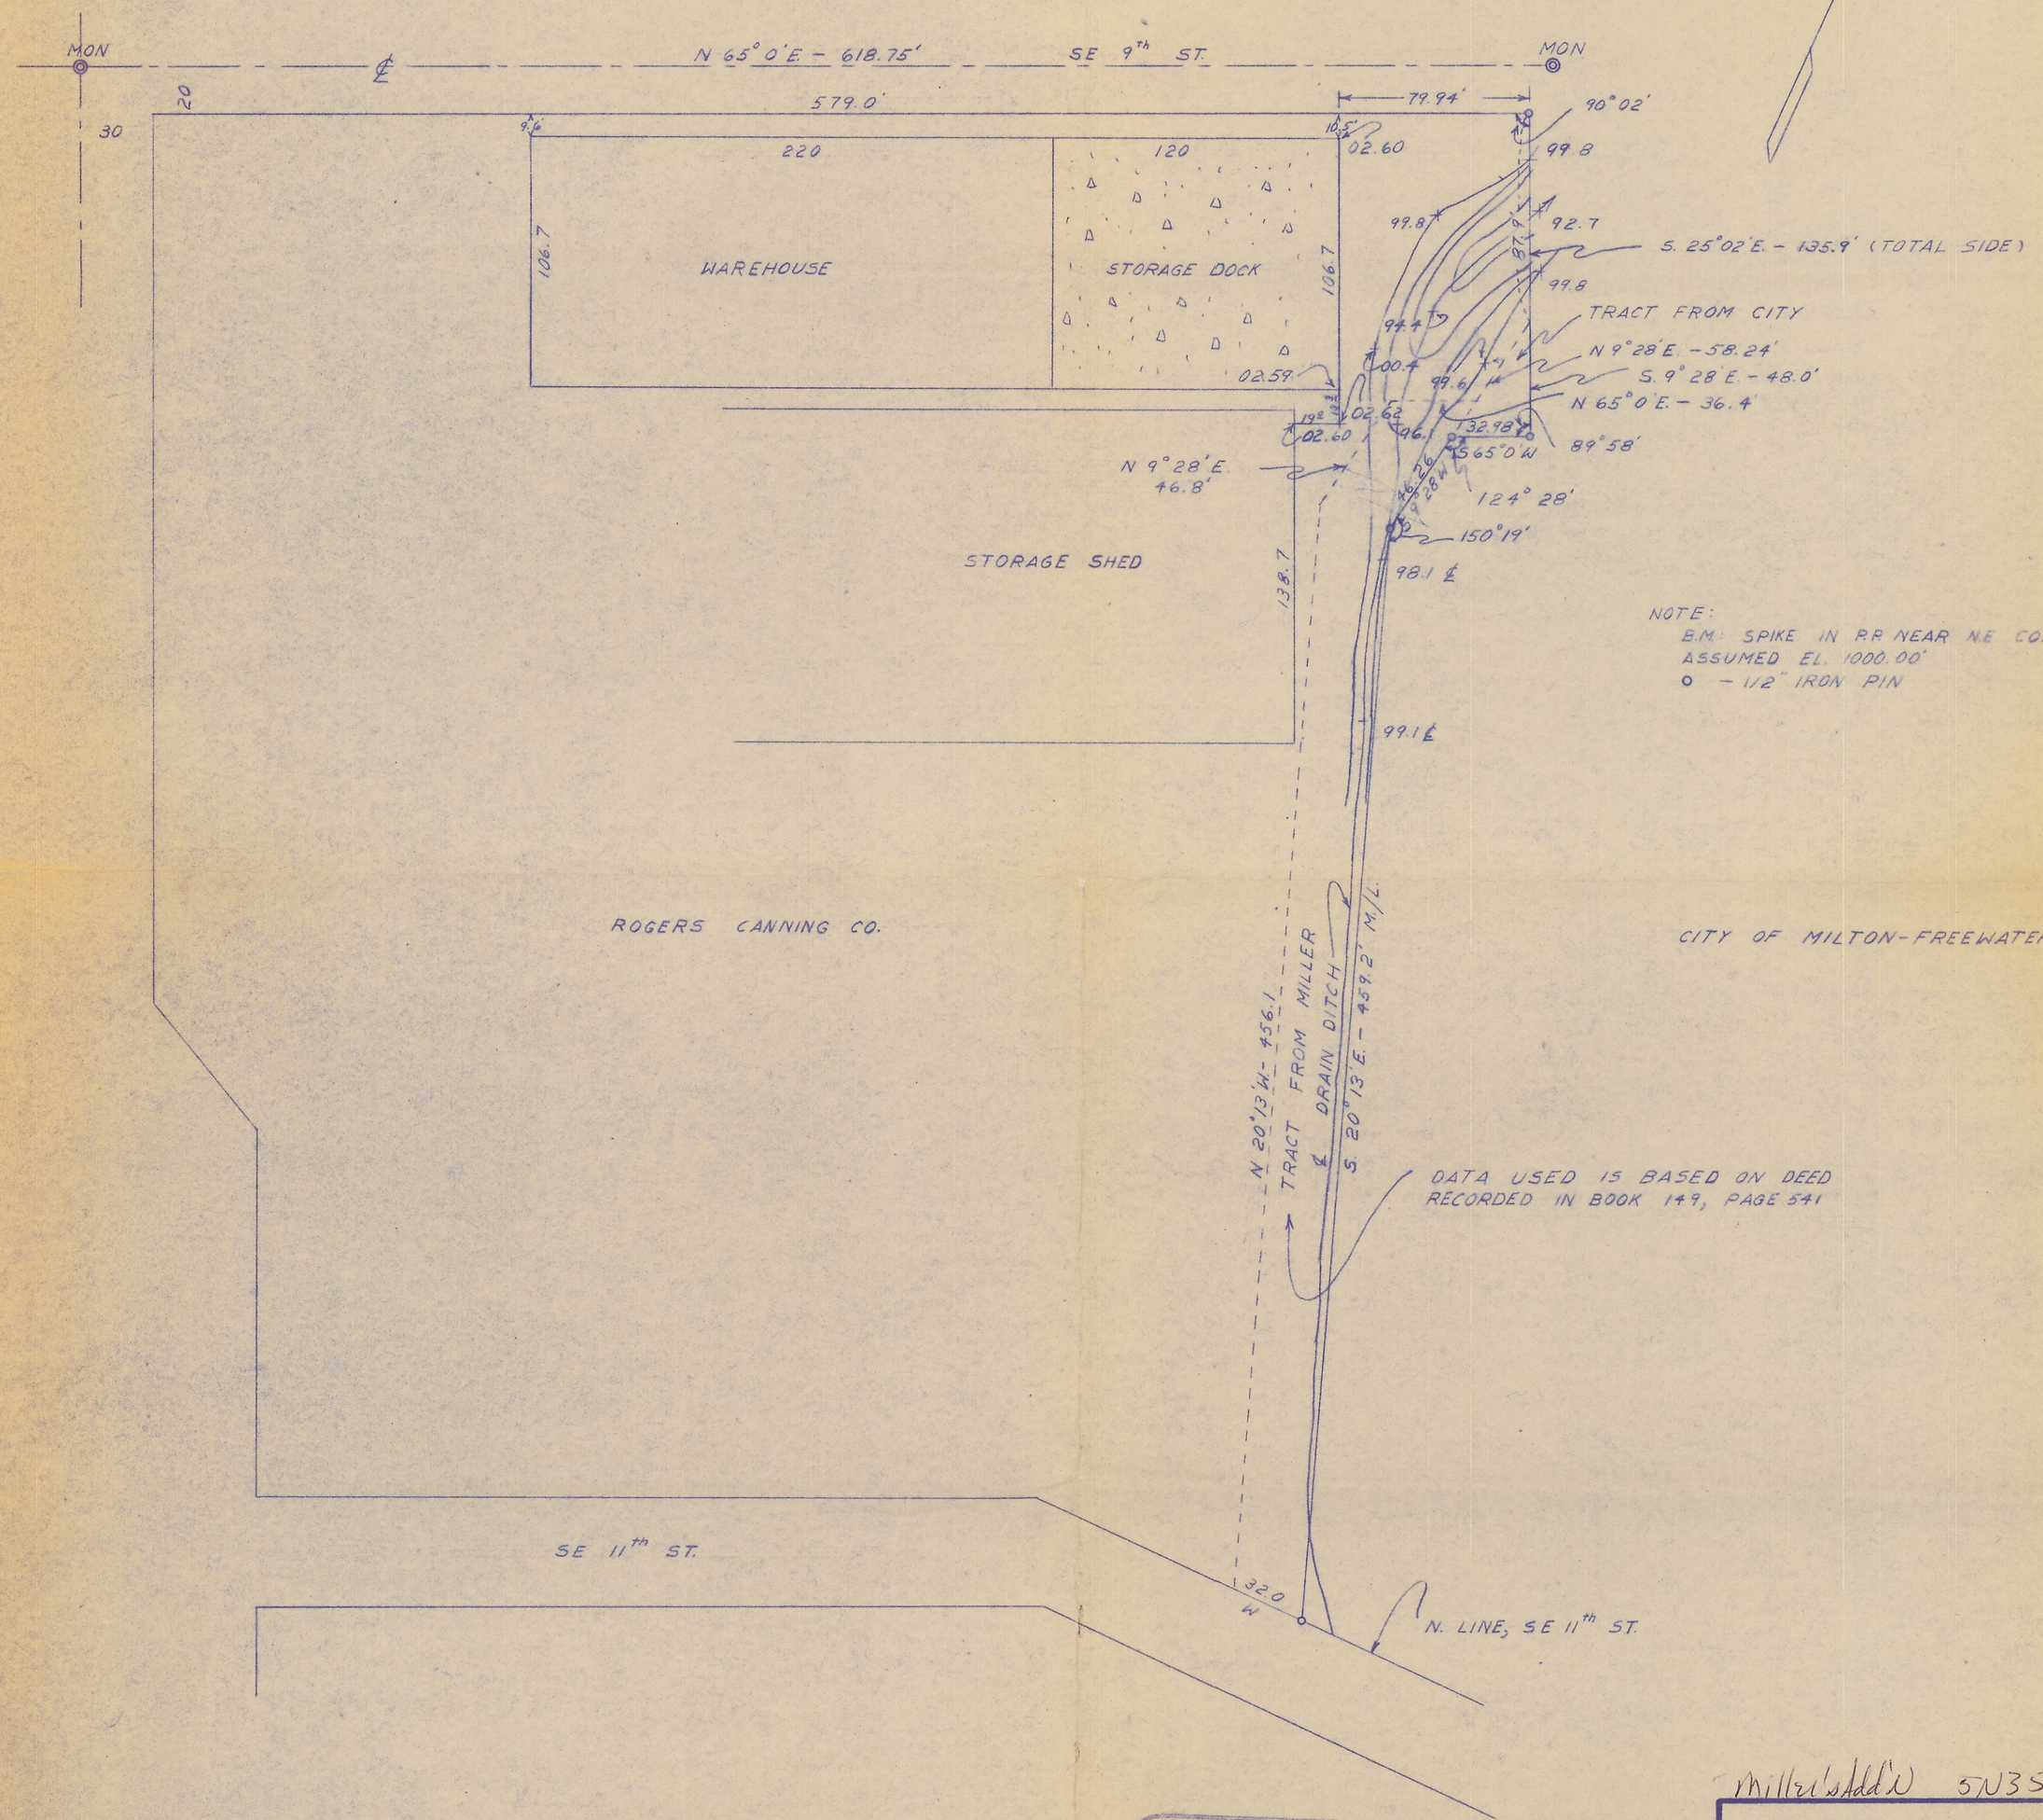

Miller's Add'N 5N35 12AC

REGISTERED
OREGON
LAND SURVEYOR
Wayne O. Harris
MAY 6, 1955
WAYNE O. HARRIS
346

HAYES AND HARRIS

SURVEY FOR

ROGERS CANNING CO.

PARCEL IN SW NE SEC. 12
T. 5 N., R. 35 E., W.M.

SCALE	DATE	DRN BY	DRNG. NO.
1"-50'	1-11-58	W.O.H	

06-575-B