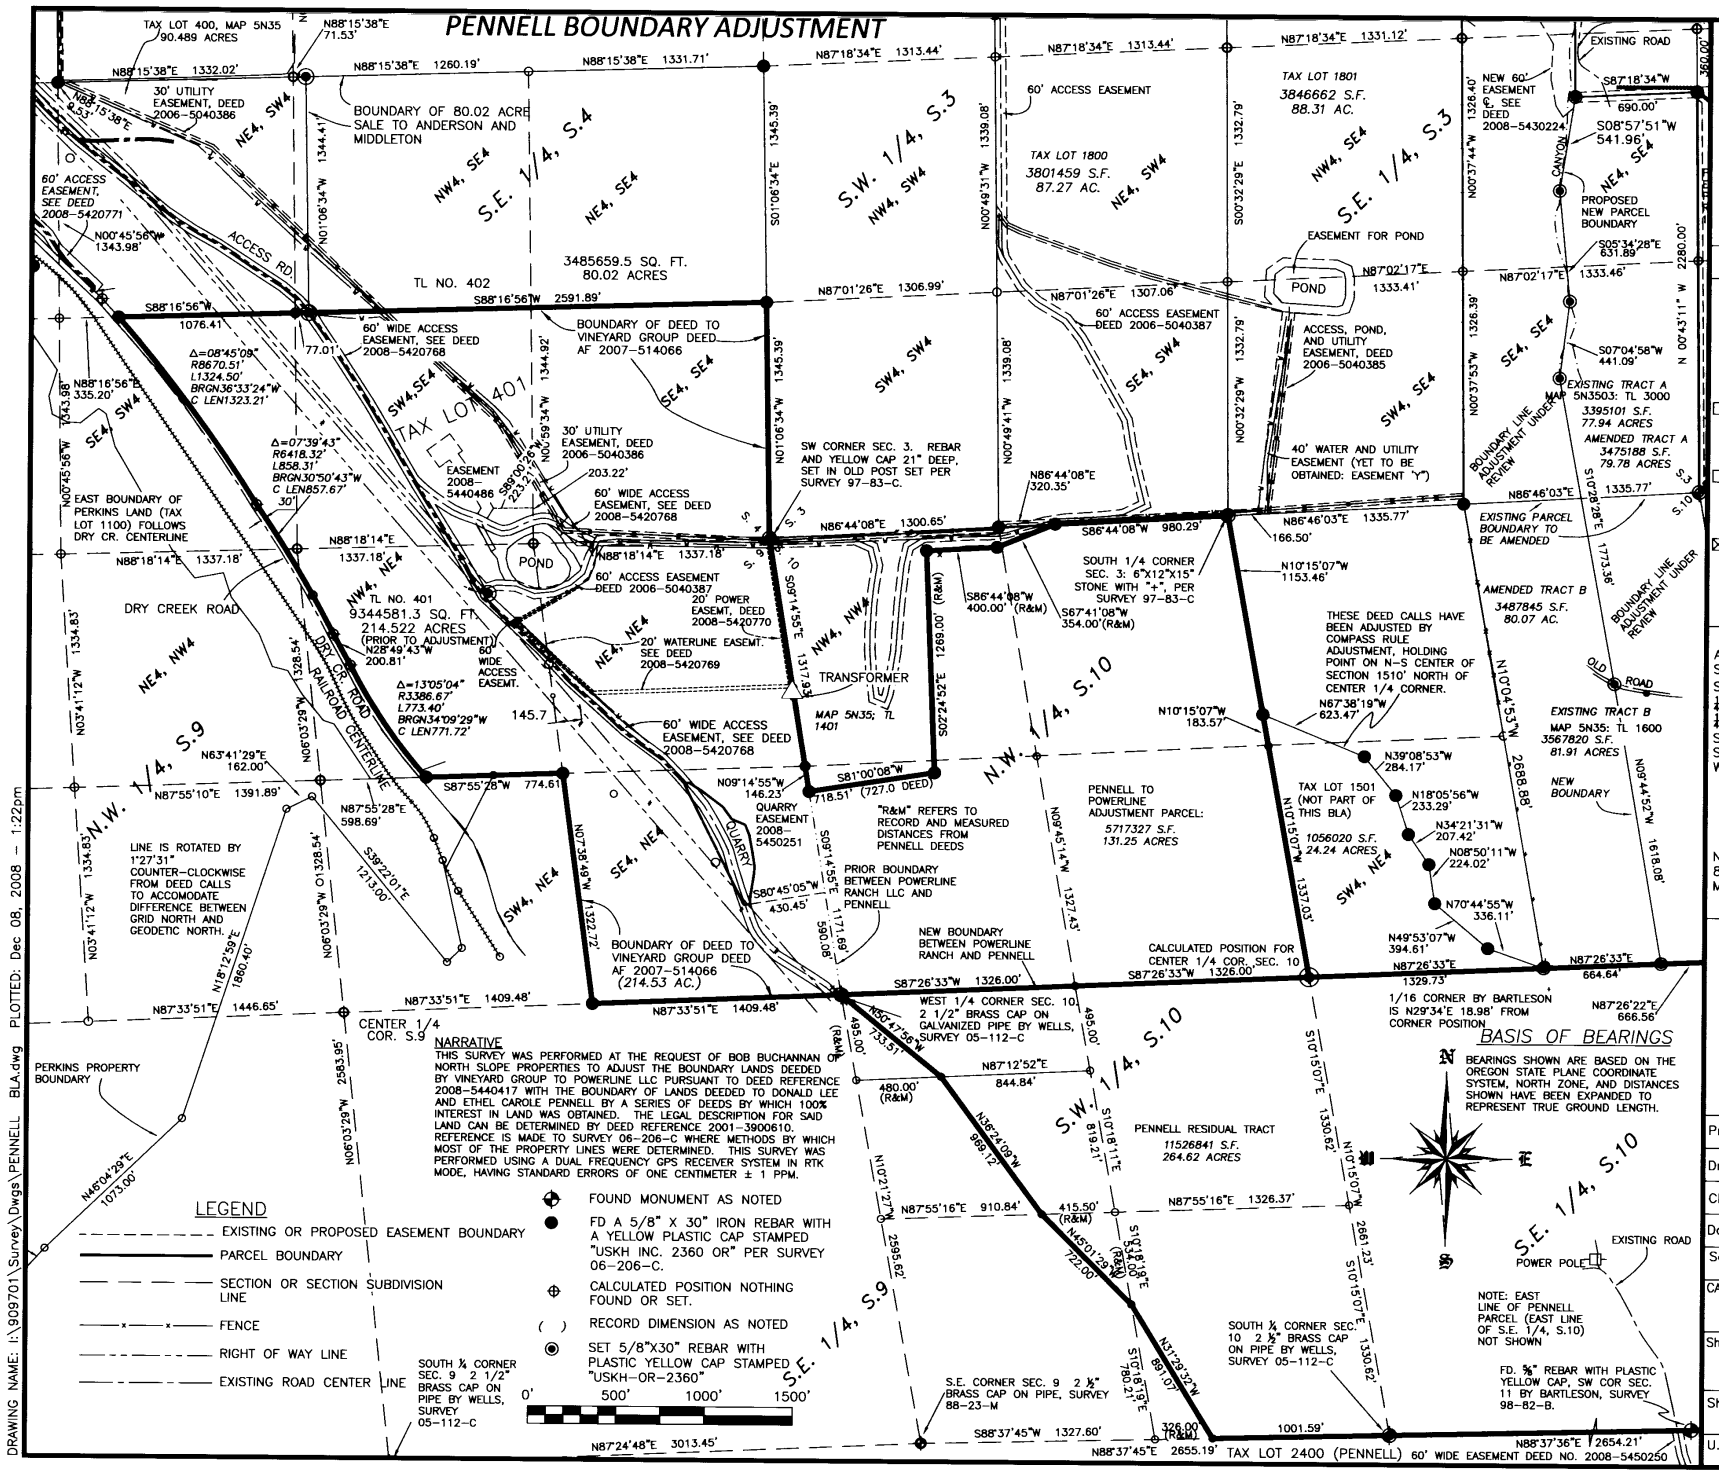

REGISTERED PROFESSIONAL LAND SURVEYOR

OREGON
JULY 26, 1988
PAUL W.P. TOMKINS
2360

RENEWS 6/30/10

Date Stamped: 12/8/08

USKH

Engineering • Land Surveying

Planning • Materials Testing

☐ 313 D St. Suite 200
Lewiston, ID 83501
Phone: (208) 746-2661
Fax: (208) 746-6825

☐ 621 W. MALLON AVE. Suite. 309
Spokane, WA 99201
Phone: (509) 328-5139
Fax: (509) 328-0423

☒ 5 North Colville St.
Walla Walla, WA 99362
Phone: (509) 522-4843
Fax: (509) 522-1902

Project:
A BOUNDARY ADJUSTMENT SURVEY LOCATED IN THE THE SW ¼, THE SW ¼ OF THE SE ¼, AND THE SE ¼ OF THE SE ¼ OF SEC. 4, THE NE ¼ OF SEC. 9, AND THE NW ¼ OF SEC. 10, ALL IN T5N, R35E, W.M., UMATILLA CO. WA.

Client
NORTH SLOPE PROPERTIES
83501 LOWER DRY CR. RD.
MILTON FREEWATER, OR

SECTION INDEX

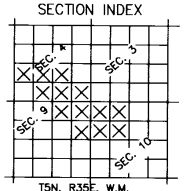

T5N, R35E, W.M.

Project Mgr.	PWPT
Drawn	
Checked	
Date	DEC. 1, 2008
Scale	1"= 500'
CAD File:	PENNELL BLA.DWG
Sheet Contents:	RECEIVED BY Umatilla County Surveyor Date 12-08
Sheet No.:	Initial KK 1/1 08-152-B
U.S.K.H. W.O.	909701