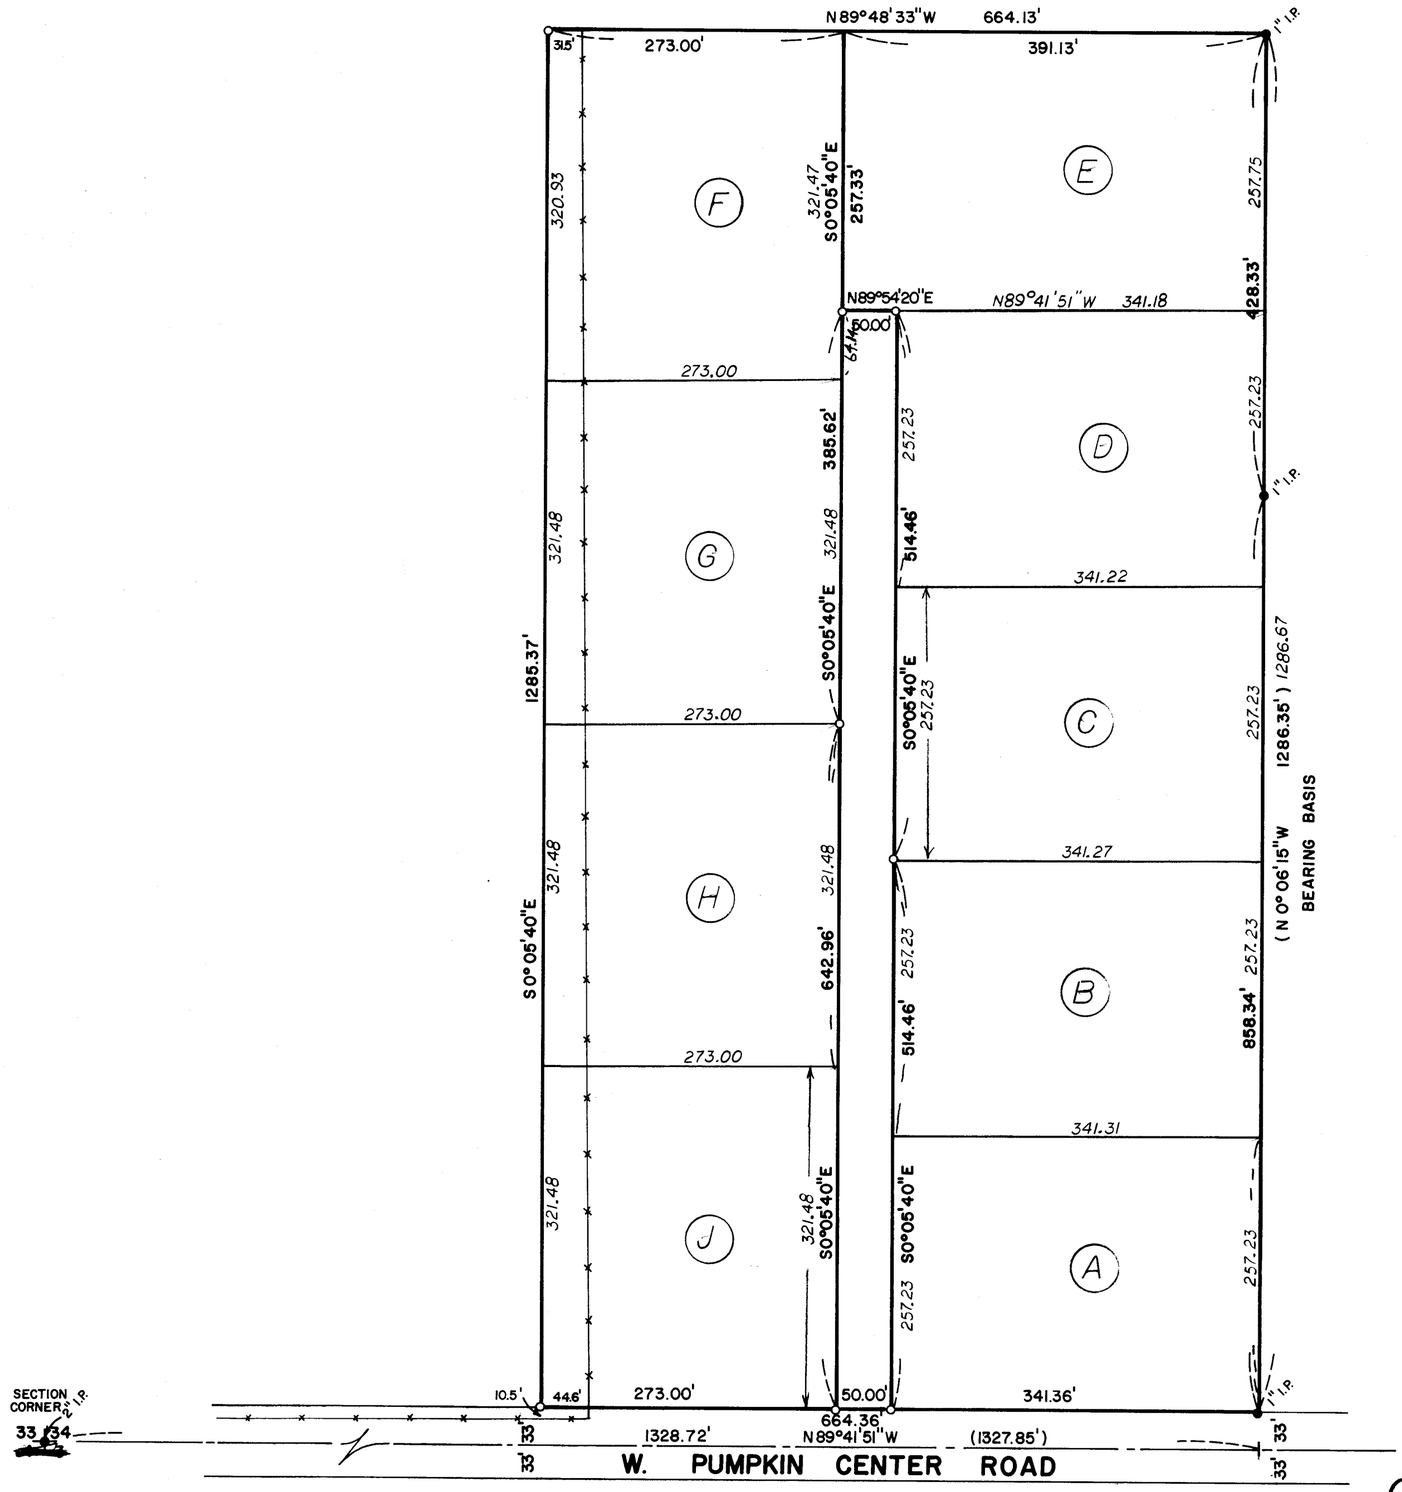

SURVEY IS BASED ON AN APRIL, 1976, SURVEY OF SEC. 34, BY LACE ENTERPRISE.

N

L-017-B

REGISTERED PROFESSIONAL LAND SURVEYOR

G. Dennis Edwards

OREGON
JULY 16, 1971
G. DENNIS EDWARDS
951

SURVEY FOR ATWELL & ATWELL CONSTRUCTION

LOCATION: SW 1/4 of SECTION 34,

T 5 N, R 28 E, W.M., UMATILLA COUNTY, OREGON

DATE: 6-25-76 SCALE: 1" = 100'

● IRON PIPES FOUND (000) OF RECORD

○ 5/8" IRON RODS SET JOB NO. S7604075

EDWARDS SURVEYING
567-3336

P. O. Box 763
Hermiston, Ore.