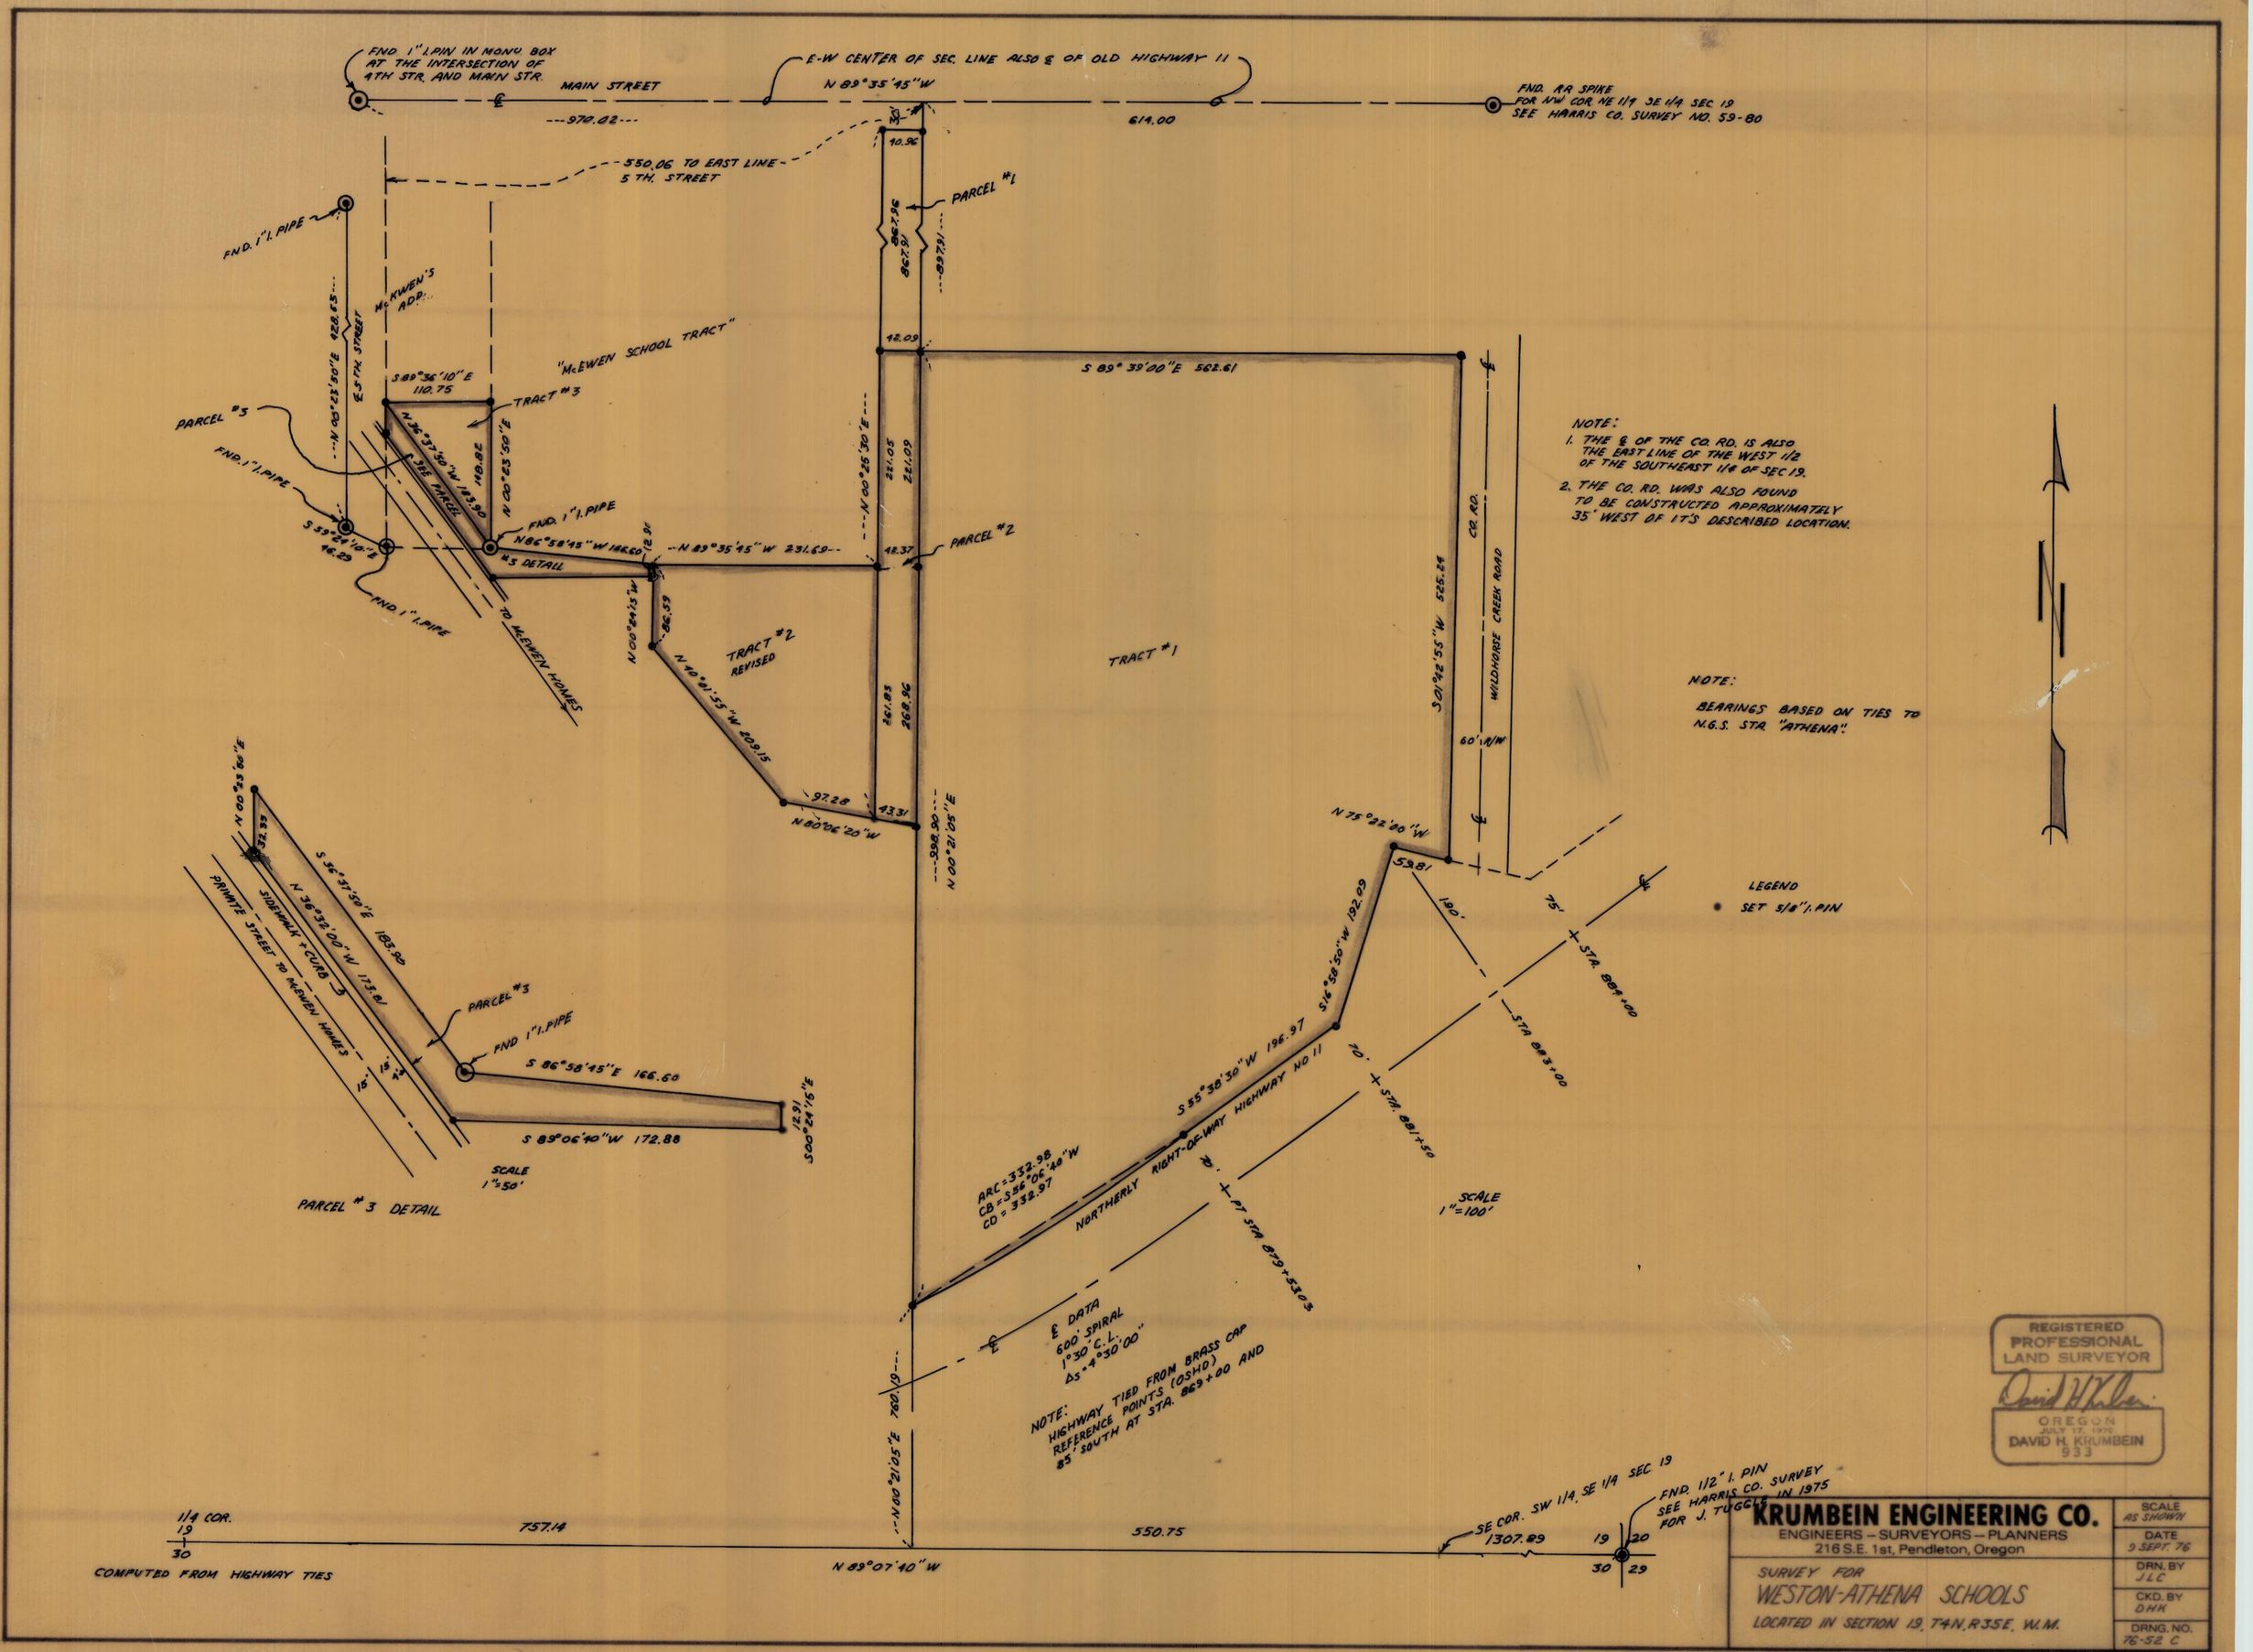
FND. 1" I. PIN IN MONU BOX AT THE INTERSECTION OF 4TH STR. AND MAIN STR.
MAIN STREET
E-W CENTER OF SEC. LINE ALSO ℄ OF OLD HIGHWAY 11
N 89°35'45"W
FND. RR SPIKE FOR NW COR. NE 1/4 SE 1/4 SEC 19 SEE HARRIS CO. SURVEY NO. 59-80
970.02
614.00
550.06 TO EAST LINE 5TH. STREET
PARCEL #1
FND. 1" I. PIPE
McKWEN'S ADD.
"McEWEN SCHOOL TRACT"
S 89°36'10"E 110.75
TRACT #3
PARCEL #3
FND. 1" I. PIPE
S 59°24'10"E 46.29
FND. 1" I. PIPE
N 86°58'45"W 166.60
#3 DETAIL
N 89°35'45"W 231.69
PARCEL #2
S 89°39'00"E 562.61
TRACT #2 REVISED
TRACT #1
TO McEWEN HOMES
N 40°01'55"W 209.15
N 80°06'20"W
N 00°21'05"E
S 01°42'55"W 525.24
CO. RD.
WILDHORSE CREEK ROAD
60' R/W
NOTE:
1. THE ℄ OF THE CO. RD. IS ALSO THE EAST LINE OF THE WEST 1/2 OF THE SOUTHEAST 1/4 OF SEC 19.
2. THE CO. RD. WAS ALSO FOUND TO BE CONSTRUCTED APPROXIMATELY 35' WEST OF IT'S DESCRIBED LOCATION.
NOTE:
BEARINGS BASED ON TIES TO N.G.S. STA. "ATHENA".
LEGEND
SET 5/8" I. PIN
N 75°22'00"W
S 16°58'50"W 192.09
S 55°38'30"W 196.97
NORTHERLY RIGHT-OF-WAY HIGHWAY NO 11
ARC=332.98
CB=S 56°06'40"W
CD=332.97
STA. 884+00
STA. 883+00
STA. 881+50
PT STA 879+53.03
SCALE 1"=100'
℄ DATA
600' SPIRAL
1°30' C.L.
Δs=4°30'00"
NOTE:
HIGHWAY TIED FROM BRASS CAP REFERENCE POINTS (OSHD) 85' SOUTH AT STA. 869+00 AND
N 00°21'05"E 760.19
PARCEL #3
FND 1" I. PIPE
S 86°58'45"E 166.60
S 89°06'40"W 172.88
S 36°37'50"E 183.90
N 36°32'00"W 173.81
SIDEWALK + CURB
PRIVATE STREET TO McEWEN HOMES
SCALE 1"=50'
PARCEL #3 DETAIL
1/4 COR.
757.14
550.75
N 89°07'40"W
COMPUTED FROM HIGHWAY TIES
SE COR. SW 1/4, SE 1/4 SEC 19
1307.89
FND. 1/2" I. PIN SEE HARRIS CO. SURVEY FOR J. TUGGLE IN 1975
REGISTERED PROFESSIONAL LAND SURVEYOR
OREGON
JULY 17, 1970
DAVID H. KRUMBEIN
933
KRUMBEIN ENGINEERING CO.
ENGINEERS – SURVEYORS – PLANNERS
216 S.E. 1st, Pendleton, Oregon
SURVEY FOR
WESTON-ATHENA SCHOOLS
LOCATED IN SECTION 19, T4N, R35E, W.M.
SCALE AS SHOWN
DATE 9 SEPT. 76
DRN. BY JLC
CKD. BY DHK
DRNG. NO. 76-52 C

~~M-26~~ M-119-B