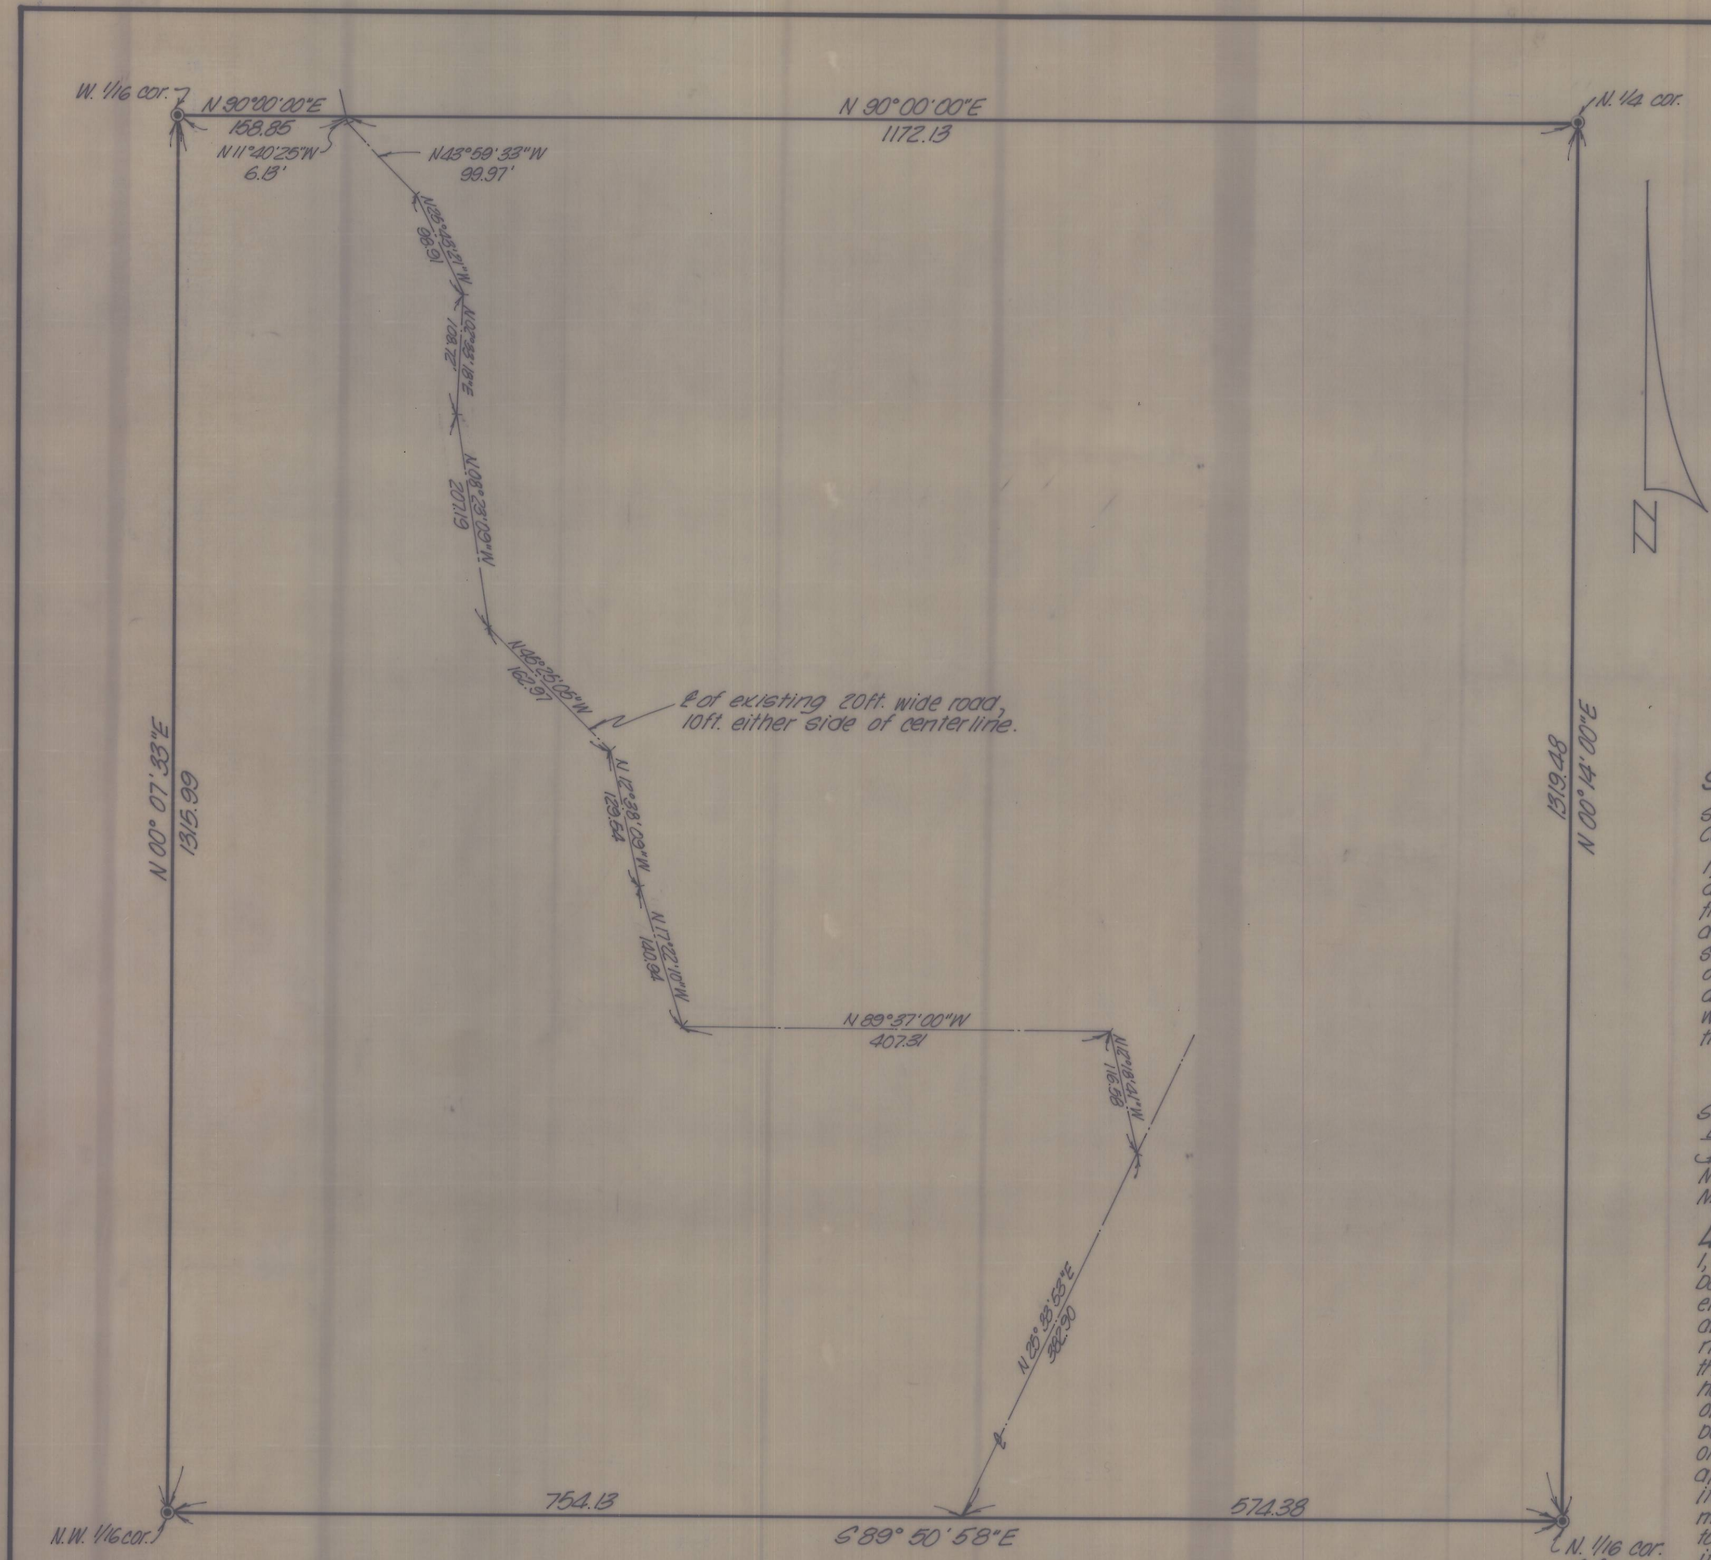

N.E. 1/4, N.W. 1/4, Section 36, T2N, R31E, W.M.

Scale: 1"=100'

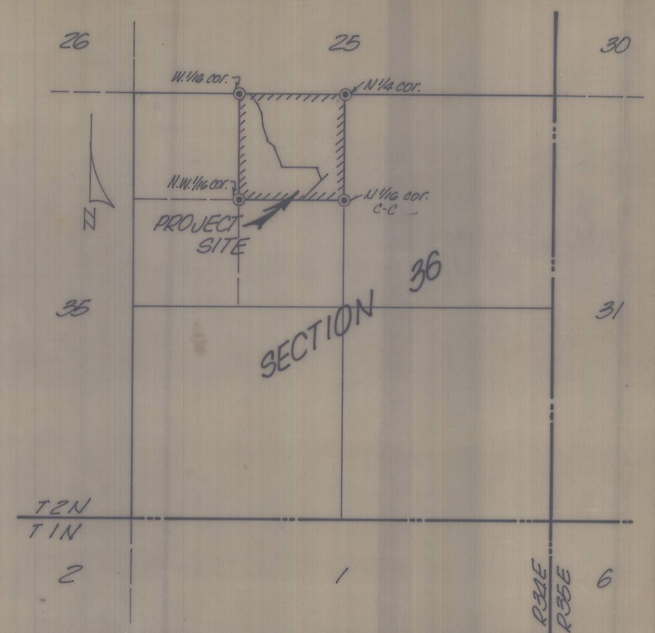

SITE MAP

U.T.S.

REGISTERED PROFESSIONAL LAND SURVEYOR
David H Krumbein
OREGON JULY 17, 1970 DAVID H. KRUMBEIN 933

SURVEYOR'S AFFIDAVIT:

State of Oregon } S.S.
County of Umatilla }

I, David H. Krumbein, being first duly sworn, deposes and states that he is the surveyor, for Glen Mecham; that the survey was made by him (or under his direction); that he has examined the field notes of the survey for a 20ft. right-of-way as described and shown on this map; that this map was prepared under his direction from said field notes; and that said right-of-way, 0.3 miles in length, is accurately located on this map.

David H Krumbein

David H. Krumbein, Oregon P.L.S. No. 933

Subscribed and sworn before me this 8th day of December, 1977.

Penny L Straughn

Notary Public for the State of Oregon
My Commission expires May 2, 1981

PENNY STRAUGHAN
NOTARY PUBLIC-OREGON
My Commission Expires May 2, 1981

APPLICANT'S CERTIFICATE:

I, Glen Mecham, do hereby certify that I am the applicant; that David H. Krumbein, who subscribed to the foregoing affidavit, is employed by the applicant as a surveyor and that he was directed by the applicant to survey the location of an access right-of-way, 0.3 miles in length, as accurately represented on this map; that such survey as represented on this map has been adopted by the applicant as the definite location of the right-of-way thereby shown; and that the map has been prepared to be filed with the Secretary of the Interior or his duly authorized representative as part of the application for said right-of-way to be granted the applicant, its successors and assigns, with the right to construct, maintain, and repair improvements, thereon and thereover, for such purposes, and with the further right in applicant, its successors and assigns to transfer this right-of-way assignment by grant or otherwise.

Glen T Mecham

Glen Mecham

KRUMBEIN ENGINEERING CO.
ENGINEERS – SURVEYORS – PLANNERS
221 S. Main, Pendleton, Oregon

SCALE	1"=100'
DATE	Nov. 29, 1977
DRN. BY	P.L.S.
CKD. BY	T.E.H.
DRNG. NO.	#77-65C

Road Easement Survey for
GLEN MECHAM
NE 1/4, NW 1/4, Section 36, T2N, R31E, W.M.

0-27

B

Job No. 77-321