RELINQUISHMENT MAP
REV FILE 8773-A
OREGON STATE HIGHWAY DIVISION

MORROW CO. LINE - STANFIELD SECTION
OLD OREGON TRAIL
UMATILLA COUNTY

SCALE: 1" = 100'

PORTIONS of DRAWING NOS. SB-29-12 & SB-29-13 (Revised)

Land Survey Corners shown on Record are based on the 1980 Hwy Survey.
Hwy C Monuments shown on Record are based on the 1967 relinquishment of the 1962 Hwy Survey.
Bearings based on the Oregon Coordinate System-North Zone.
All land dimensions are to the R.L.S. Corner Set.
Survey Completed 7-6-67 - Submitted to County 10-5-67.
Brass Cap for Corner Line.

OCTOBER, 1978 REV. FEB., 1979
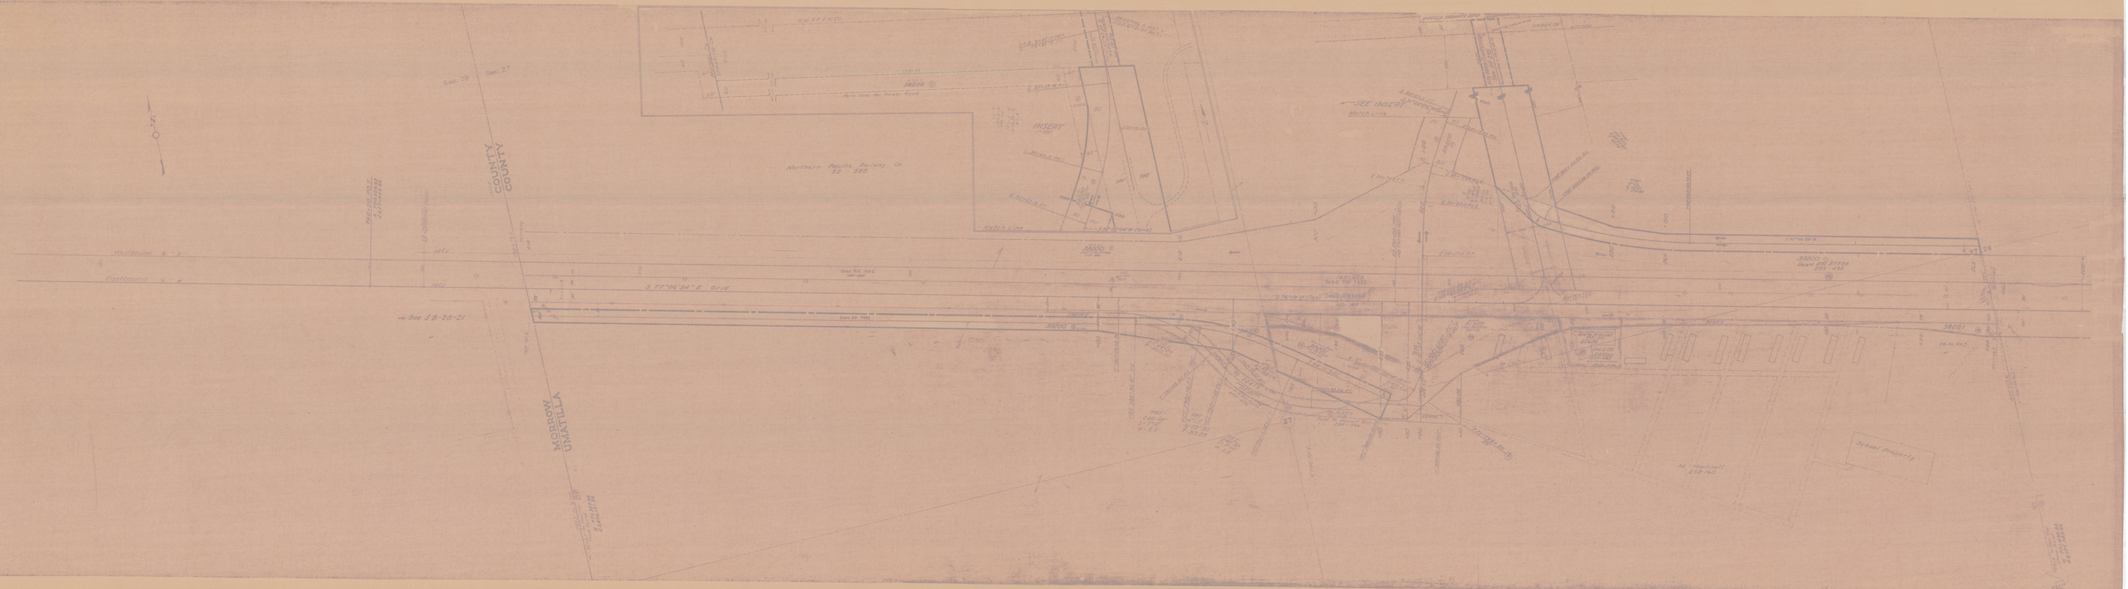
RELINQUISHMENT LIMITS SHOWN WITH HEAVY LINES	
Right of Way Line	
Right of Way Line (Access Control)	
Easement Line