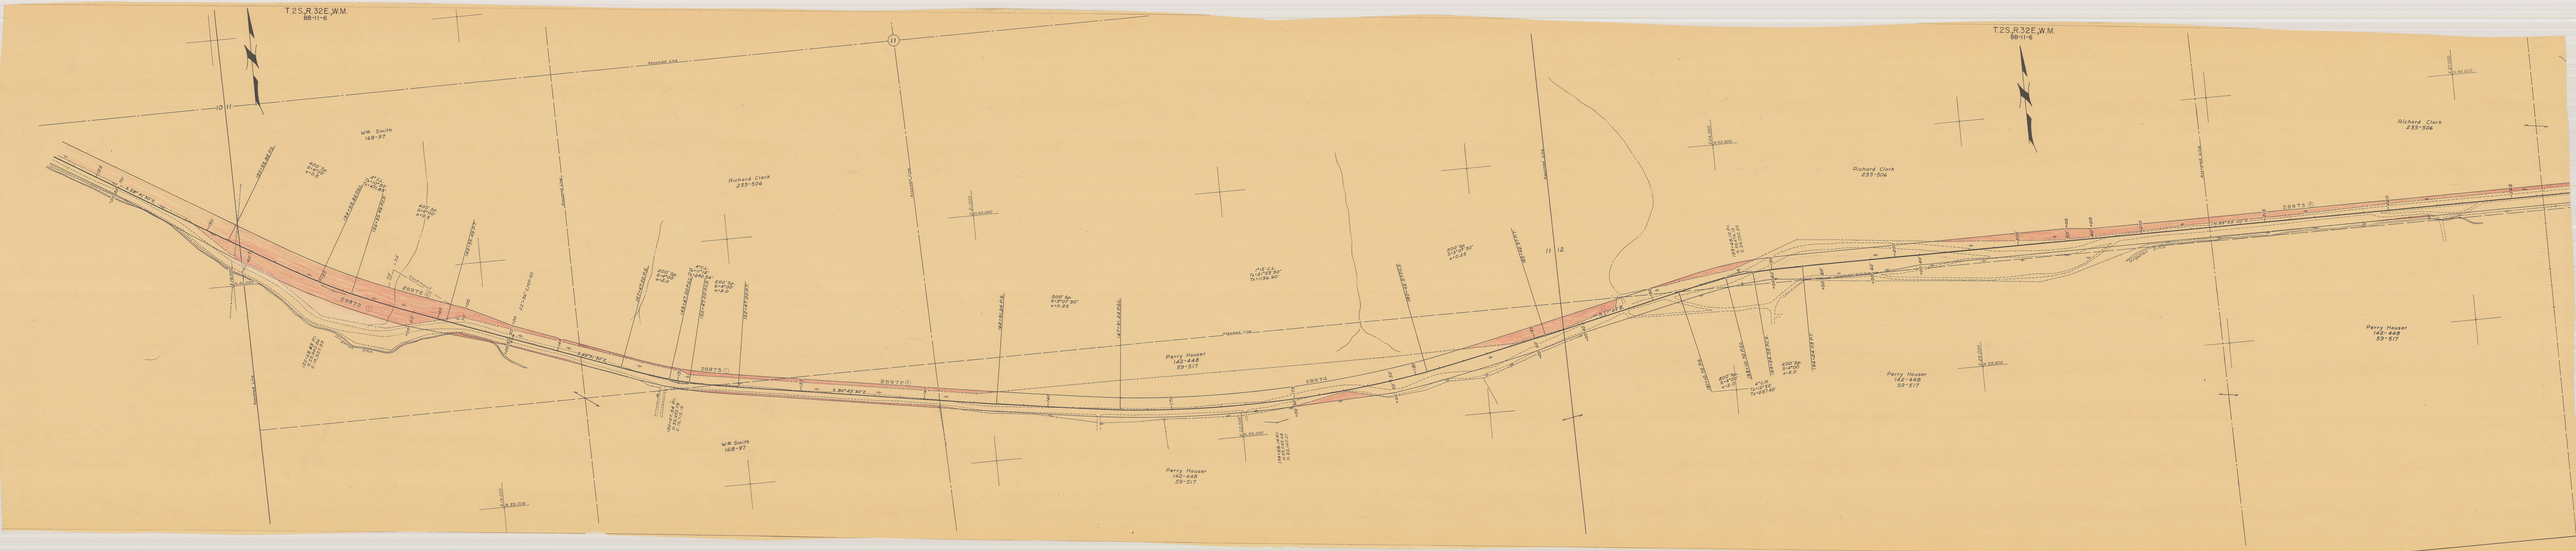
T.2S.,R.32E.,W.M.
88-11-6
W.B. Smith
168-97
Richard Clerk
233-504
Perry Houser
162-448
59-517
Section Line
Quarter Line
Sec. Line
Hauser Line
Sec. Line
Sec. Line
Sec.