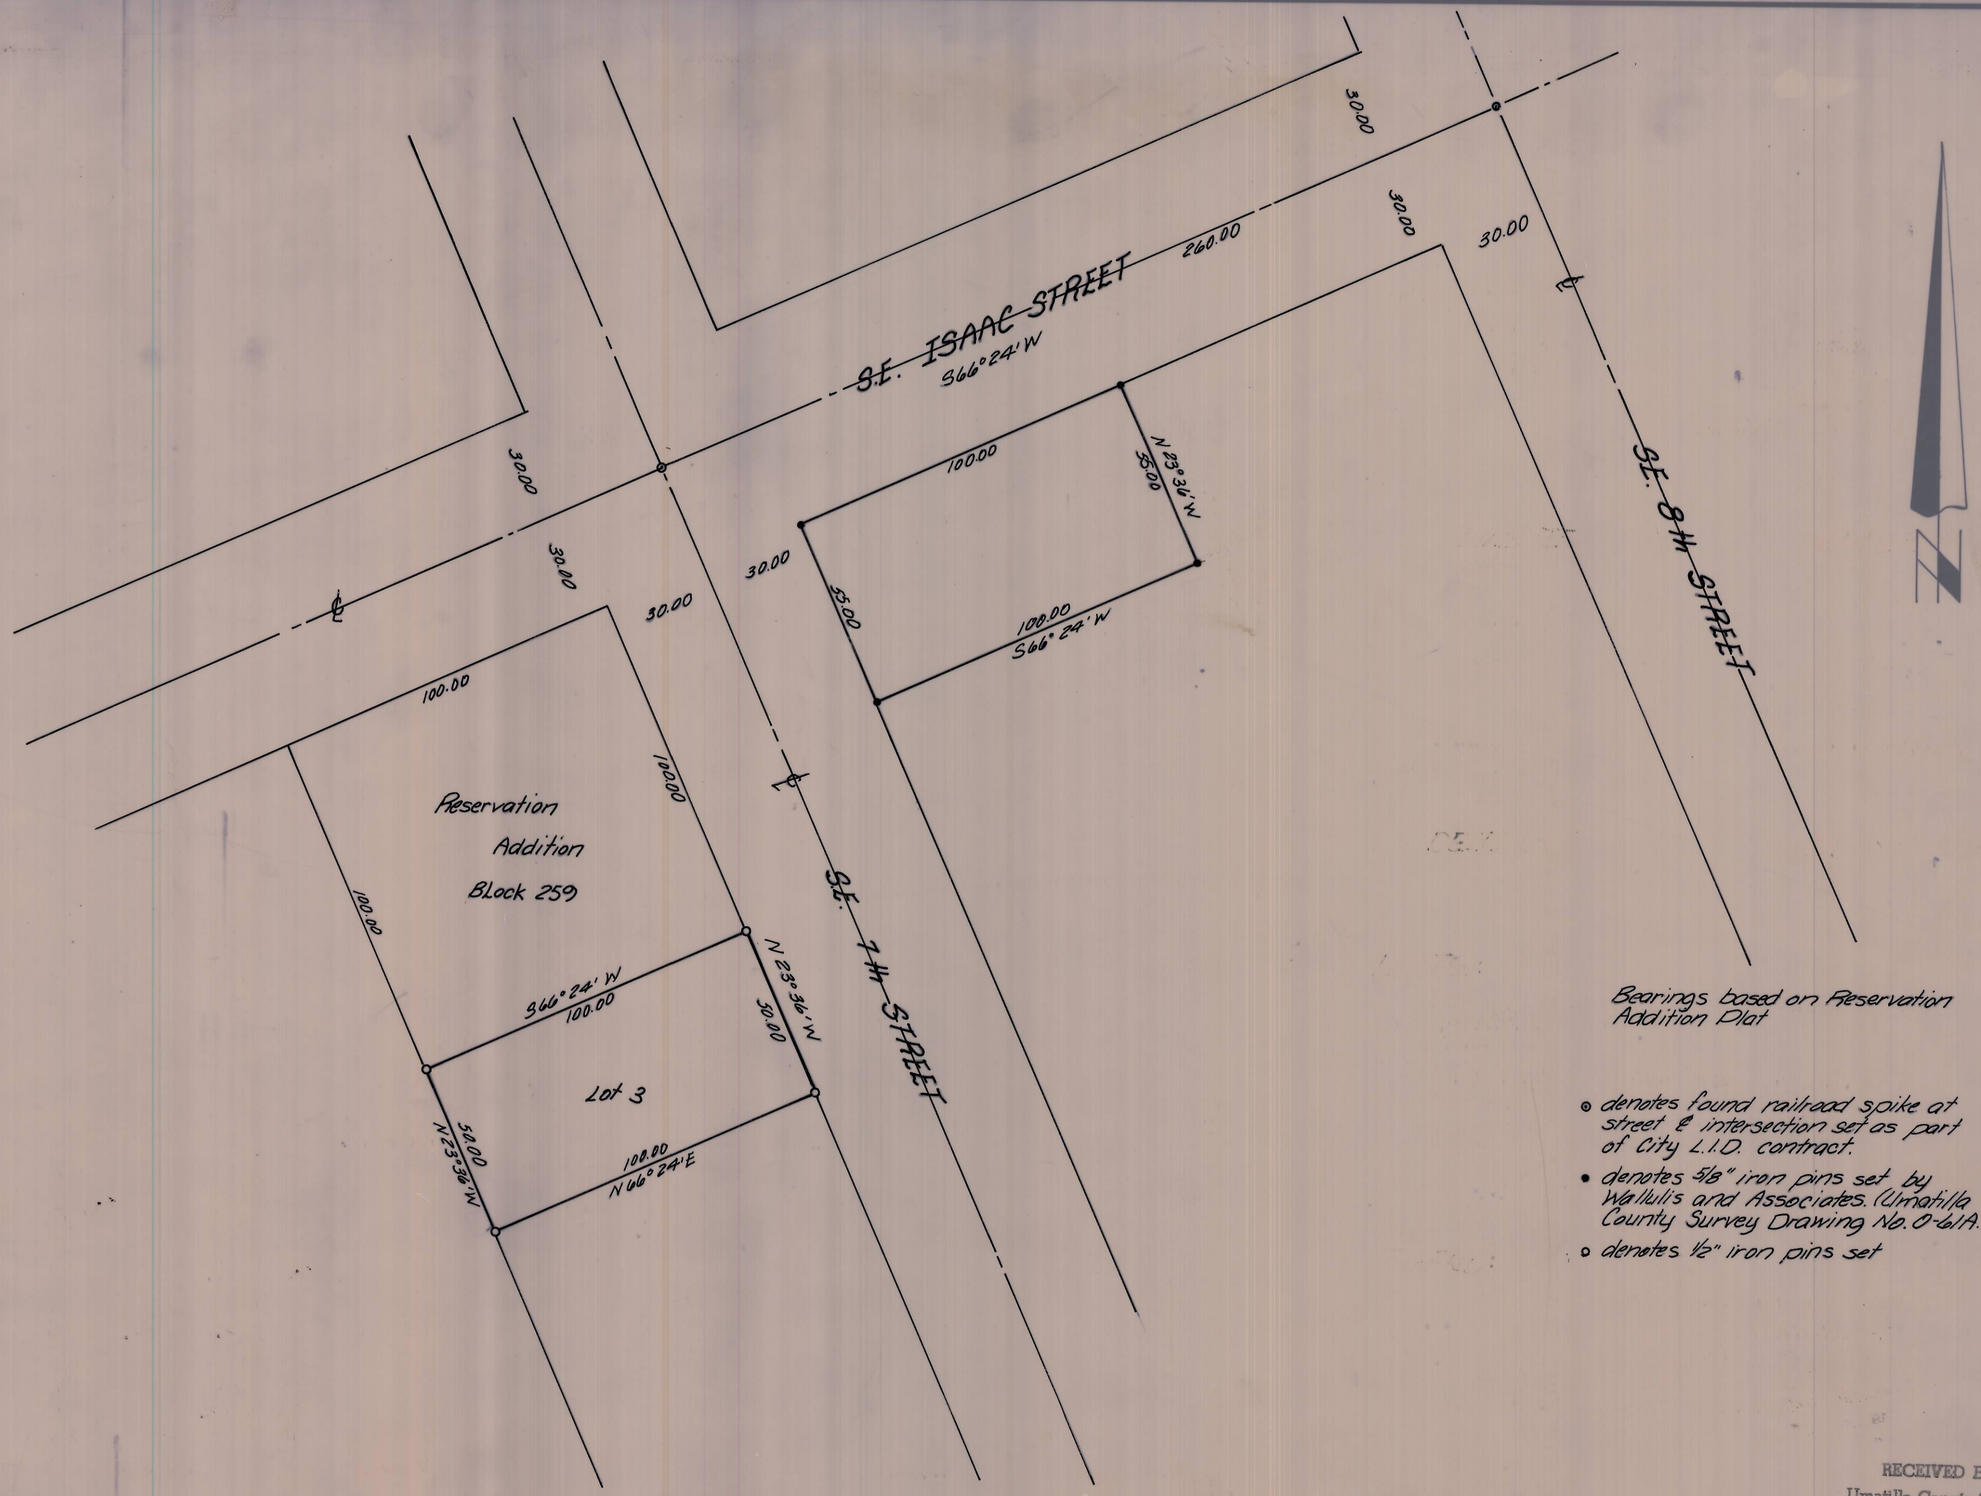

Bearings based on Reservation Addition Plat

- ⊙ denotes found railroad spike at street ℄ intersection set as part of City L.I.D. contract.
- • denotes 5/8" iron pins set by Wallulis and Associates. (Umatilla County Survey Drawing No. O-61A.
- ○ denotes 1/2" iron pins set

RECEIVED BY
Umatilla County Surveyor
Date 8-10-79
Rec'd By MJJ
No. Q-1201-B

REGISTERED PROFESSIONAL LAND SURVEYOR
Gary F. Burnett
OREGON
OCT. 6, 1978
GARY F. BURNETT
1715

KRUMBEIN ENGINEERING CO.
ENGINEERS – SURVEYORS – PLANNERS
221 S. Main, Pendleton, Oregon

Survey for
BILL MAYFIELD
Lot 3, Blk 259, "Reservation Add", Pendleton

SCALE	1" = 30'
DATE	7-31-79
DRN. BY	M.L.J.
CKD. BY	GPB
DRNG. NO.	79-53C

Job No. 79-186