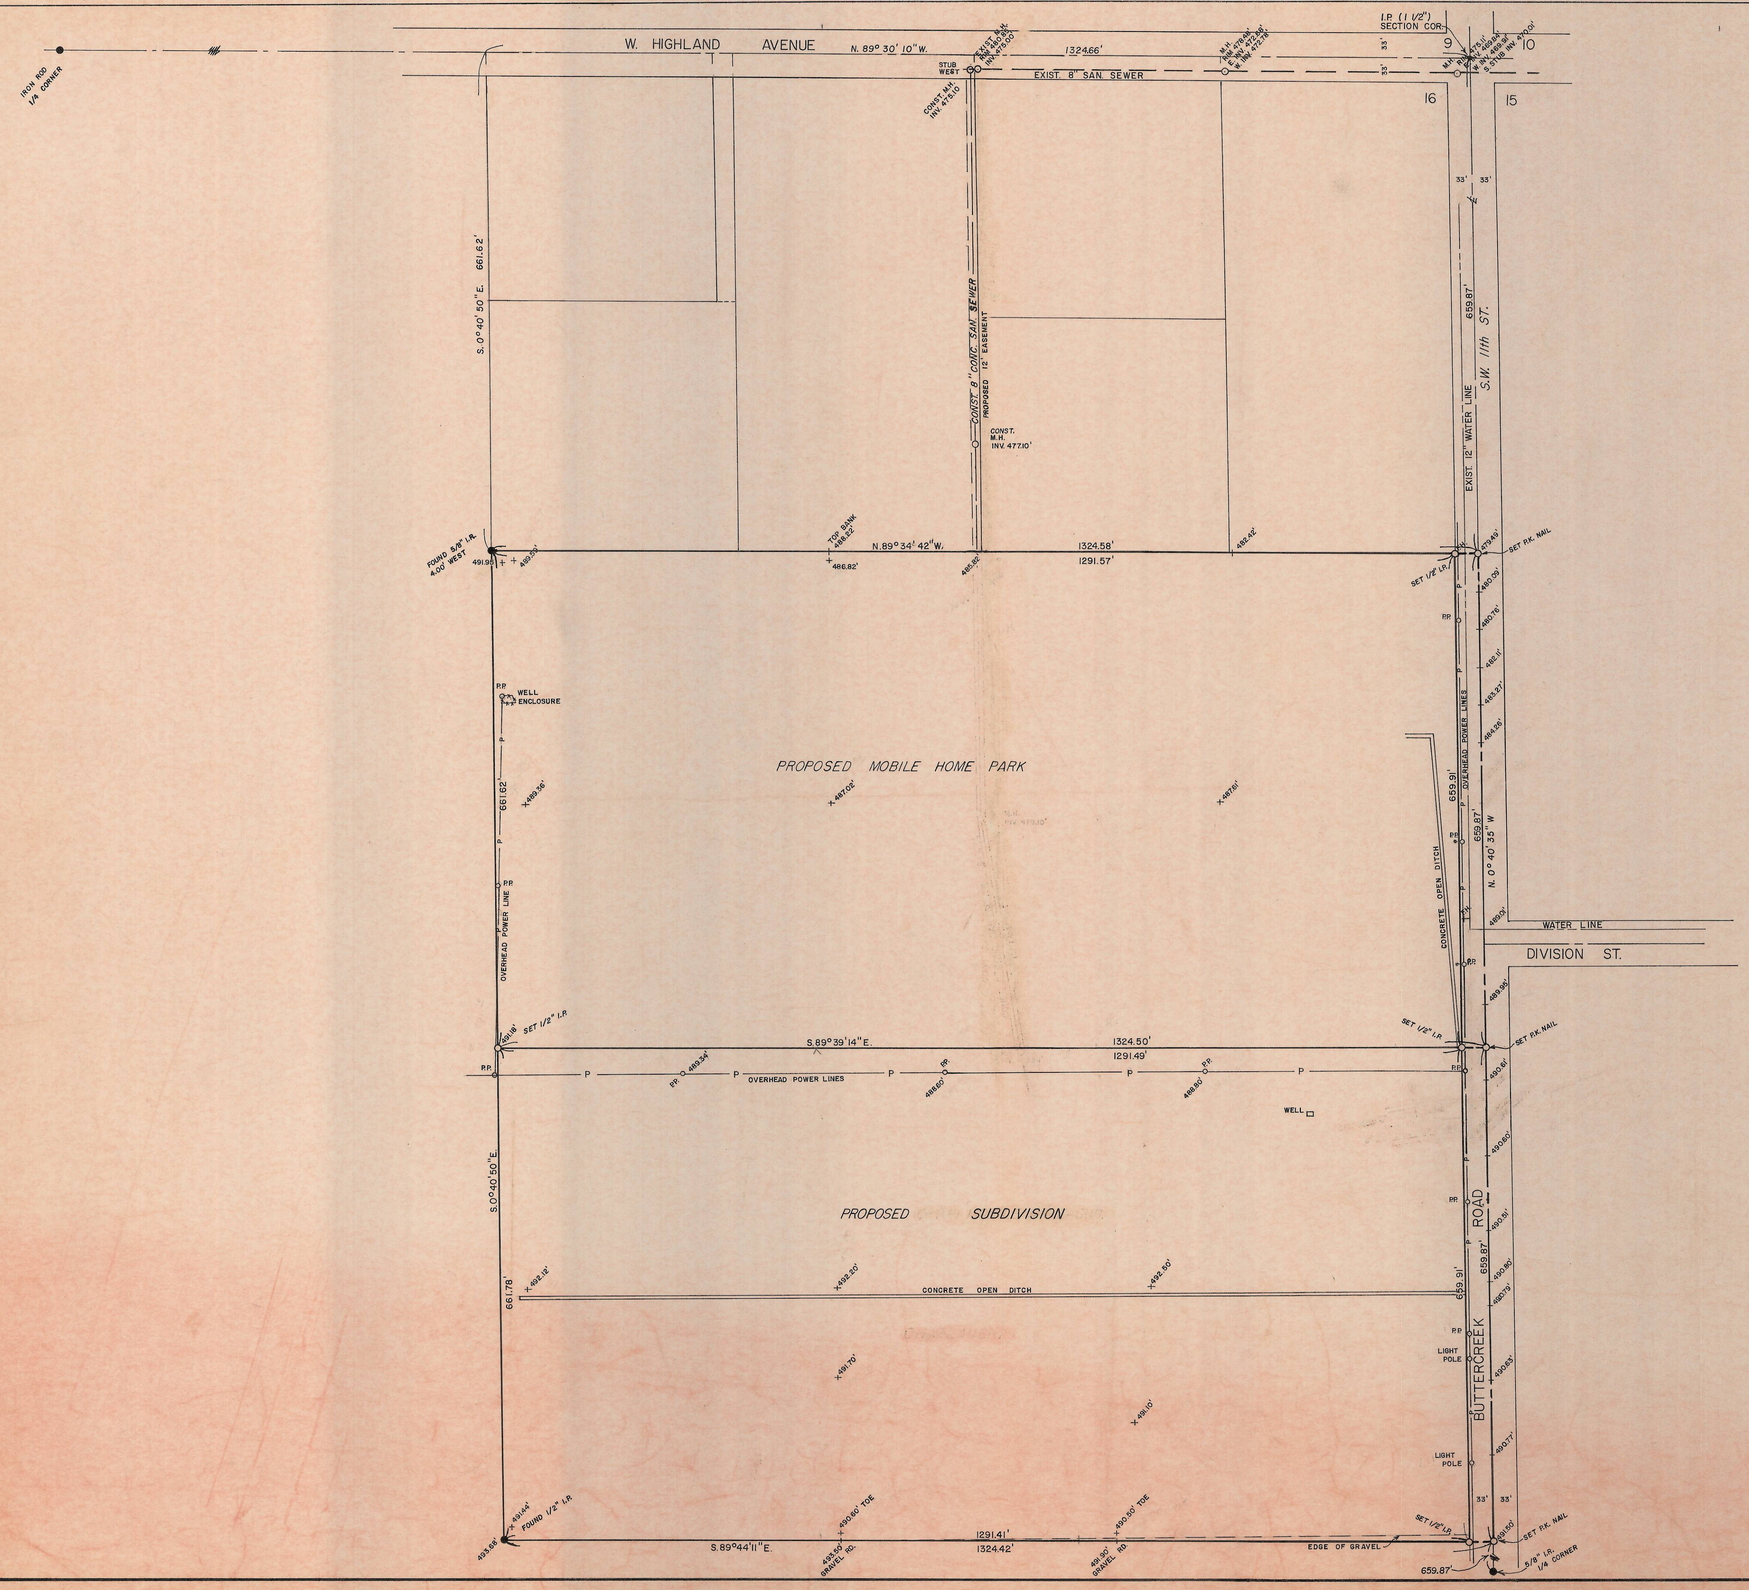

LEGEND

SANITARY SEWER

WATER LINE

OVERHEAD POWER LINES

P.P. = POWER POLE

F.H. = FIRE HYDRANT

M.H. = MAN HOLE

OWNERS - DEVELOPERS
IVAN ORTON
DON ORTON

SEE SURVEY BY LELAND H. ASCHER FOR WALDO DYER DATED 5-7-65.

REGISTERED PROFESSIONAL LAND SURVEYOR
OREGON JULY 14, 1977
DAVID L. BASCUE
783

CHATEAUBRI[illegible] — *HERMISTON, ORE.*

GENERAL LOCATION & TOPO.

LOCATION: NE. 1/4, SECTION 16, T. 4 N., R. 28 E.W.M, UMATILLA COUNTY

SCALE: 1" = 100'	DATE: JANUARY, 1975	JOB NO.	74-7-282 E-74-16
SURVEY: E.L.Q.	BARNES SURVEYING & ENGINEERING, INC.	SHEET	1
DESIGN: L.D.P.			
DRAWN BY: D.L.C.	2565 STATE ST. SALEM, OREGON 97301	OF	1
CHECKED: D.L.B.			

P-133