5-29-B

(4-675a)

# Township No. 5 North Range No. 29 East Willamette Meridian Washington

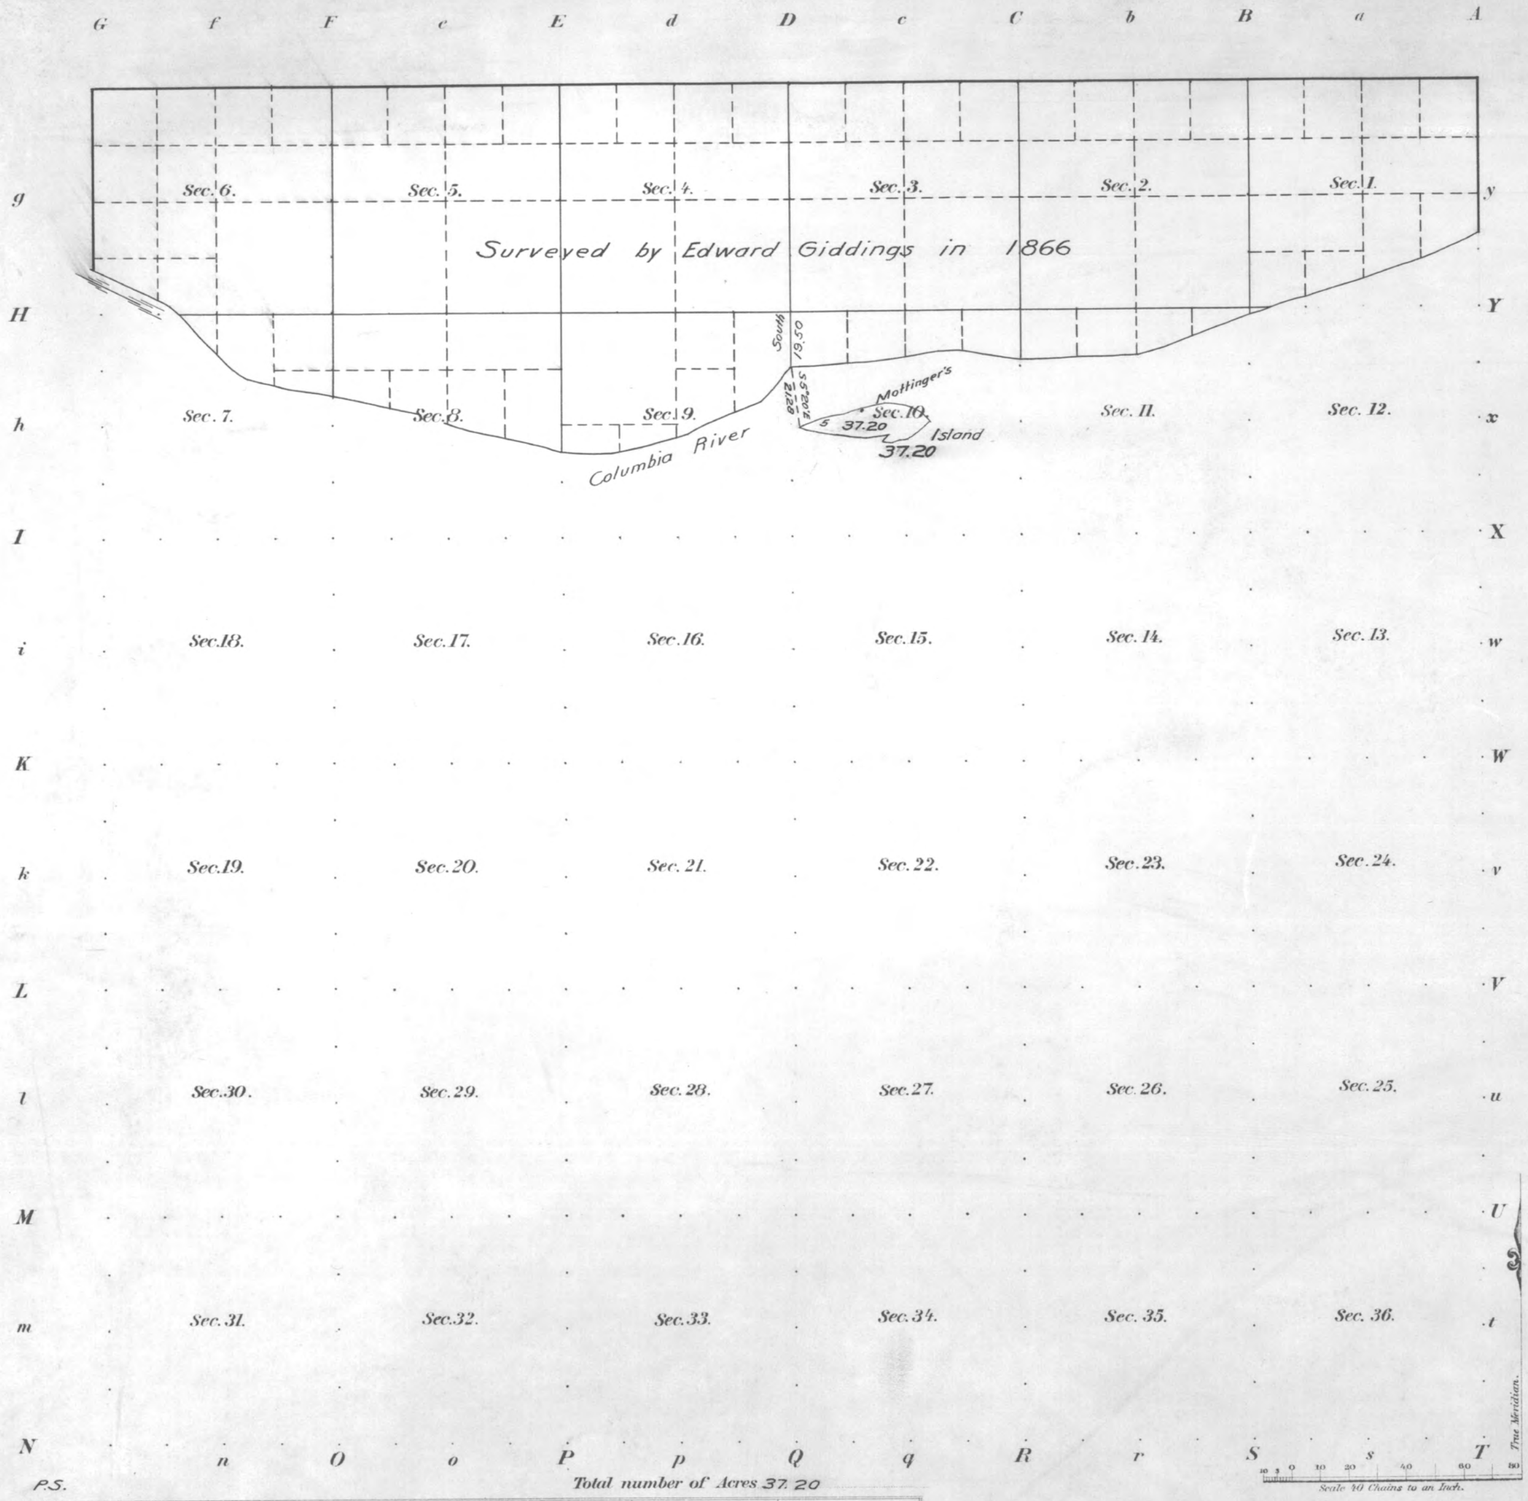


Mean mag. Decl. 20°30'E

| Meanders of | | | | | | | | |
|---|---|---|---|---|---|---|---|---|
| Posts | Courses | Ch.s Lk.s | Posts | Courses | Ch.s Lk.s | Posts | Courses | Ch.s Lk.s |

Accepted by Commissioners Letter 'E' dated Aug. 20. 1906

P.S.

Total number of Acres 37.20

| Surveys Designated | By Whom Surveyed | Date of Contract | Amount of Surveys M. | Ch.s | Lk.s | When Surveyed | |
|---|---|---|---|---|---|---|---|
| Township lines | | | | | | | |
| Subdivisions | | | | | | | |
| Meanders | John W. Kimbrell | Sp. Ins. Dec. 16, 1905 | 1 | 21 | 76 | Jan. 24-25, 1906 | |
| Connections | " | " | | 40 | 78 | " | |

The above Map of Township No. 5 North, of Range No. 29 East Willamette Meridian, Washington, is strictly conformable to the field notes of the survey thereof on file in this Office, which have been examined and approved.

Surveyor General's Office,
Olympia, Washington July 7, 1906

E. S. Kingsbury
Sur.r Gen.l
Washington

THE NORRIS PETERS CO. LITHO. WASHINGTON, D. C.