4467

Township No. 2 North Range No. 37 East of the Willamette Meridian Oregon

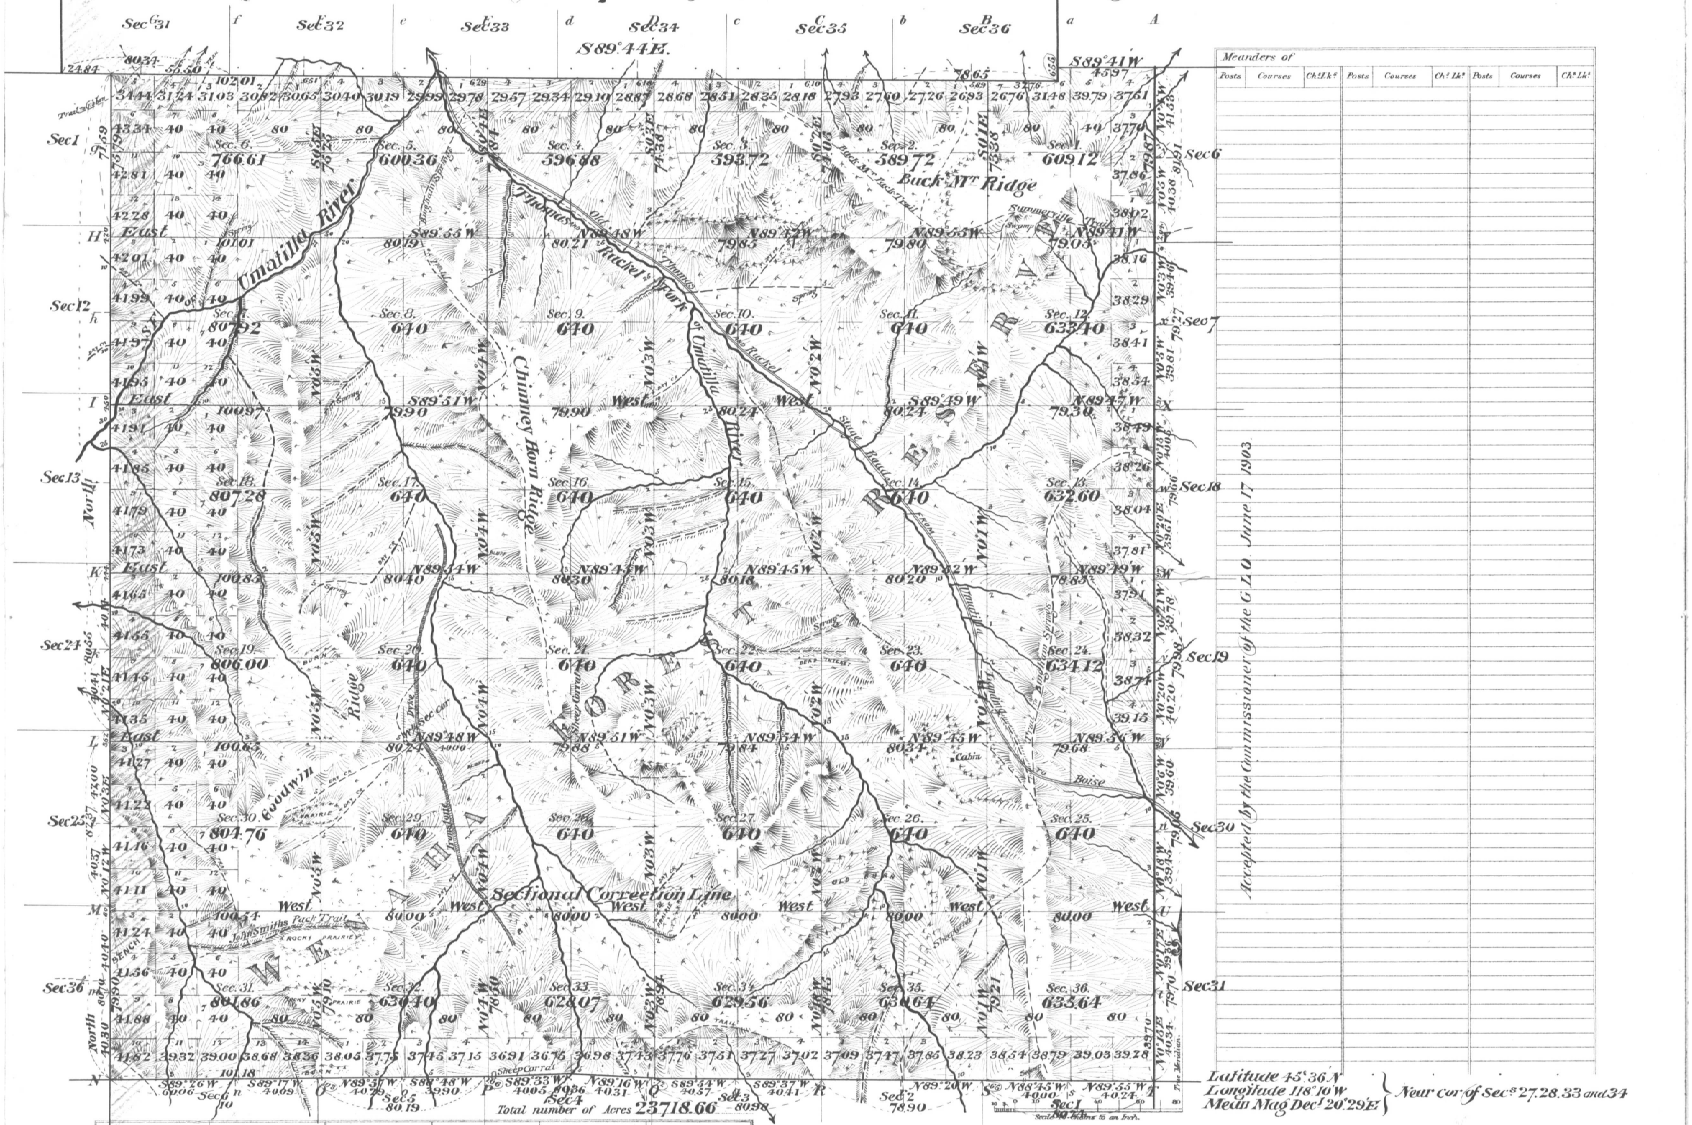

Surveys Designated.	By Whom Surveyed.	Date of Contract.	Amount of Surveys M.	Ch.	Lks.	Whom Surveyed.	No. of Contract.
Township lines	Wm. E. and Cl. Campbell	March 22. 1901					733
Subdivisions	" " "	" " "	60	68	71	July 13 to Aug. 8. 1901	"
Connections	" " "	" " "	15	51	89		"
Boundary of East, South and part of West Boundaries	" " "	" " "	15	24	91		"
Boundary of West Boundaries	Wm. E. Campbell	May 1st 1900				1900	718
Boundary of West Boundaries	Jesse Hermon Degraton	June 16 1862				1862	452
Boundary of West Boundaries	Geo. S. Pershin	Sept. 19 1878				1878	504
Boundary of West Boundaries	Jacob C. Cooper	July 1 1881				1881	397

The above Maps of Township No. 2 North of Range No. 37 East of the Willamette Meridian Oregon is strictly conformable to the field notes of the survey thereof on file in this Office, which have been examined and approved.

Surveyor Generals Office, Portland Oregon Mar 4 1903

Henry Mellgrum
Surv. Gen. for Oregon