Scale 400 ft. 1 Inch

N. P. Ry.

Wallula to Pendleton *Right of Way Plat*

State of Oregon *County of* Umatilla

Section 25 *Township* 6 North *Range* 32 East *of* Willamette *Meridian*

NOV 1 1960

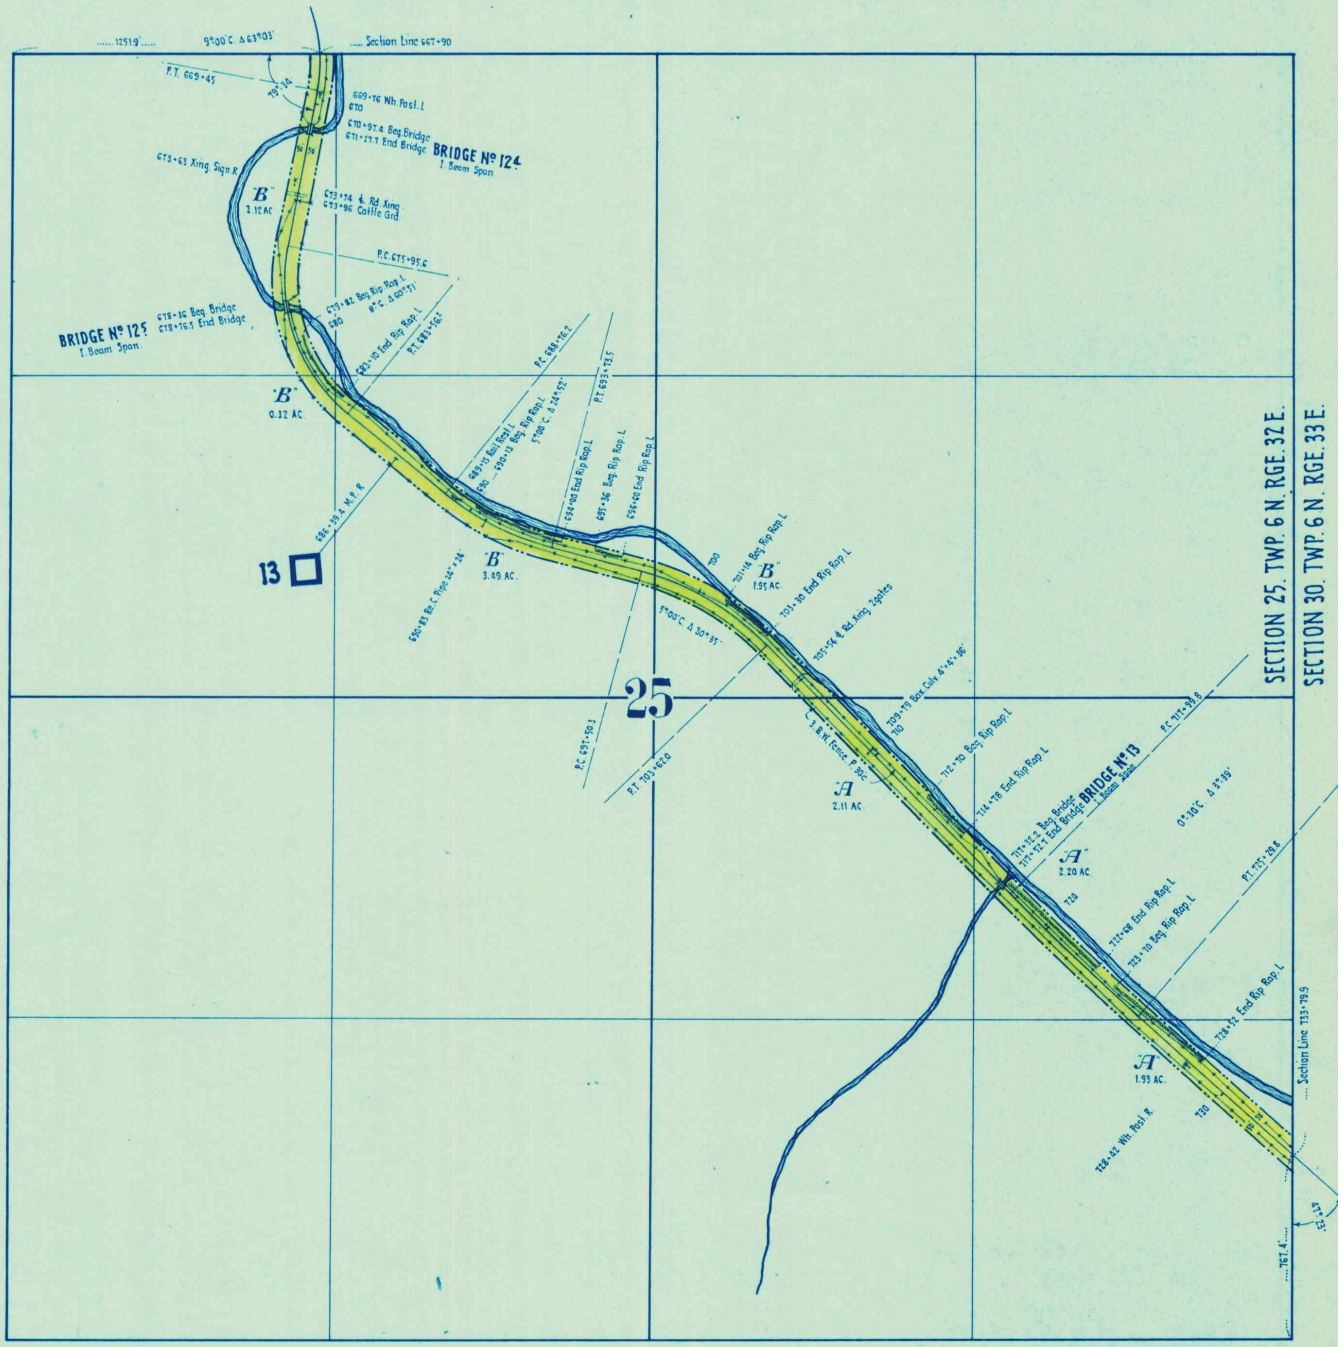

	W. No.	Deed No.	Grantor	Grantee	Title	Acres	Date	Recorded	Brief Description	Cor. File	R W Memo.
A		26	Lyman C. Johnson & wf.	Oregon & Washington Territory Railroad Co.	R/W. Deed.		May 15, 1888	May 18, 1888. Bk T. Deeds. P. 176	100' R/W. across South½ of Section 25.		
B		36	Charles A. Barrett & wf.	O.&W.T.R.R.Co.	R/W. Deed.		June 14, 1888	Aug. 3, 1888. Bk. T. Deeds. P. 551.	100' R/W. across North½ of Section 25.		
C											
D											
E											
F											
G											
H											
I											
J											
K											
L											
M											