WALLA WALLA VALLEY RAILWAY CO.

N.P.R.

Umapine Branch **Right of Way Plat**

State of Oregon **County of** Umatilla

NE4 of Section 32 **Township** 6 North **Range** 35 East **of** Willamette **Meridian** NOV 1 1960

Scale 200 ft. 1 Inch

Note: Boundary of Right of Way denoted thus —··—··

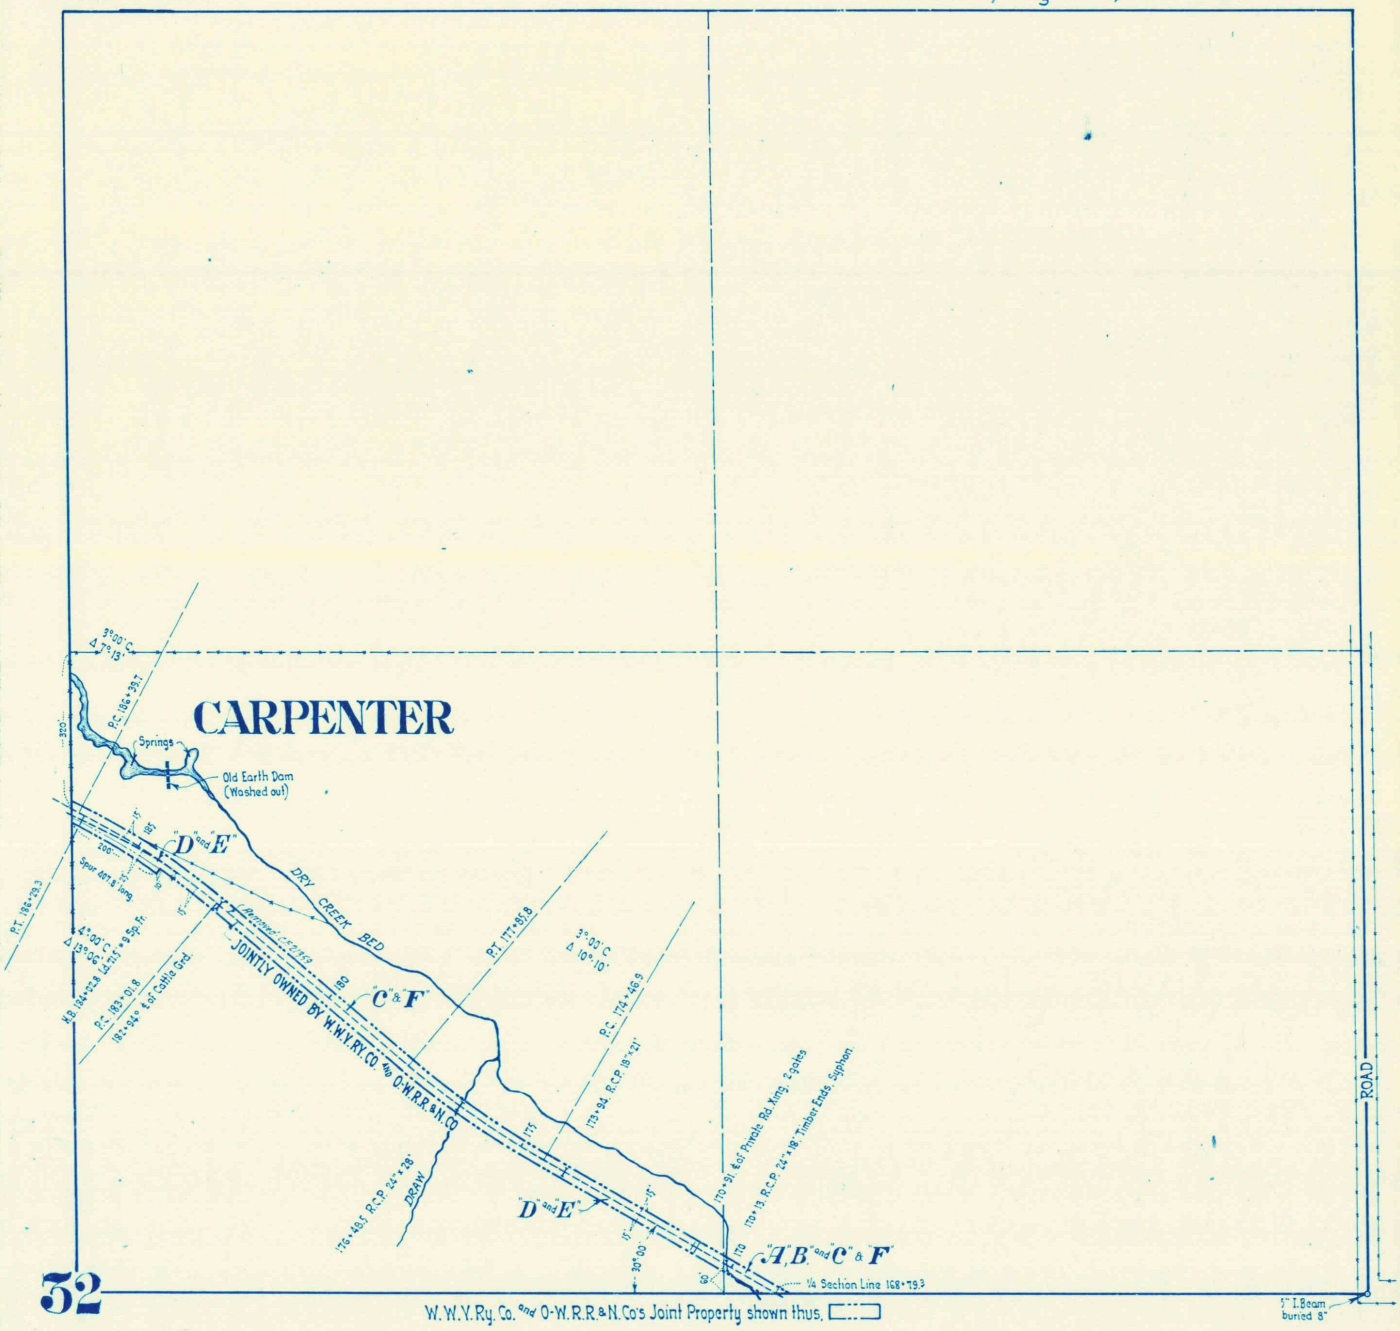

		Deed No.	Grantor	Grantee	Title	Acres	Date	When and Where recorded	Brief Description	Cor. File	R/w Memo.
W-11848	A	146	N.W. Mumford	Walla Walla Valley Ry. Co.	Q.C. Deed.		Dec. 18, 1923.	Feb. 15, 1924. Bk. 123 Deeds. P. 307.	30' R/w across SE4 of NE4 of Section 32.	16074-1	77/24
W-11848a	B	146 A	Farmers Brokerage Co.	do.	do.		Jan. 5, 1924	Feb. 15, 1924. Bk. 123 Deeds. P. 311.	do. do.	16074-1	77/24
W-11849	C	148	Mary E. Hodgen & husb.	do.	do.		Feb. 8, 1924	Feb. 15, 1924. Bk. 123 Deeds. P. 308.	30' R/w across SE4 of NE4 and SW4 of NE4 of Section 32. Also Additional strip 10' x 200' in SW4 of NE4.	16074-1	79/24
C-10572	D	177	Walla Walla Valley Ry. Co.	O-W.R.R.&N.Co.	Contract		Apr. 22, 1924	Note: Permit dated Feb 15, 1947 terminates this contract as of Dec 31, 1943 - Deed 177-A	Covering Joint construction and operation of Umapine Branch.	16074-1	
W-11846	E	179	Walla Walla Valley Ry. Co.	O-W.R.R.&N.Co.	B.&S. Deed.		Mar. 6, 1925.		Undiv. 1/2 Int. in Umapine Br. except telephone & trolley systems From Sta. 95+35.2 to End of Line at Umapine, including R/w.	16074-1	
	F	Title Memo. 844	Railway Co. claims no further interest in R/w across 5² of NE4				Nov. 16, 1953			21359	
	G										
	H										
	I										
	J										
	K										
	L										
	M										