WALLA WALLA VALLEY RAILWAY CO.

N.P.R.

Main Line, Walla Walla to Milton **Right of Way Plat**

State of Oregon **County of** Umatilla

SE⁴ of Section 23 **Township** 6 North **Range** 35 East **of** Willamette **Meridian** NOV 1 1960

Scale 200 ft. 1 Inch

Note: Boundary of Right of Way denoted thus —·—·—

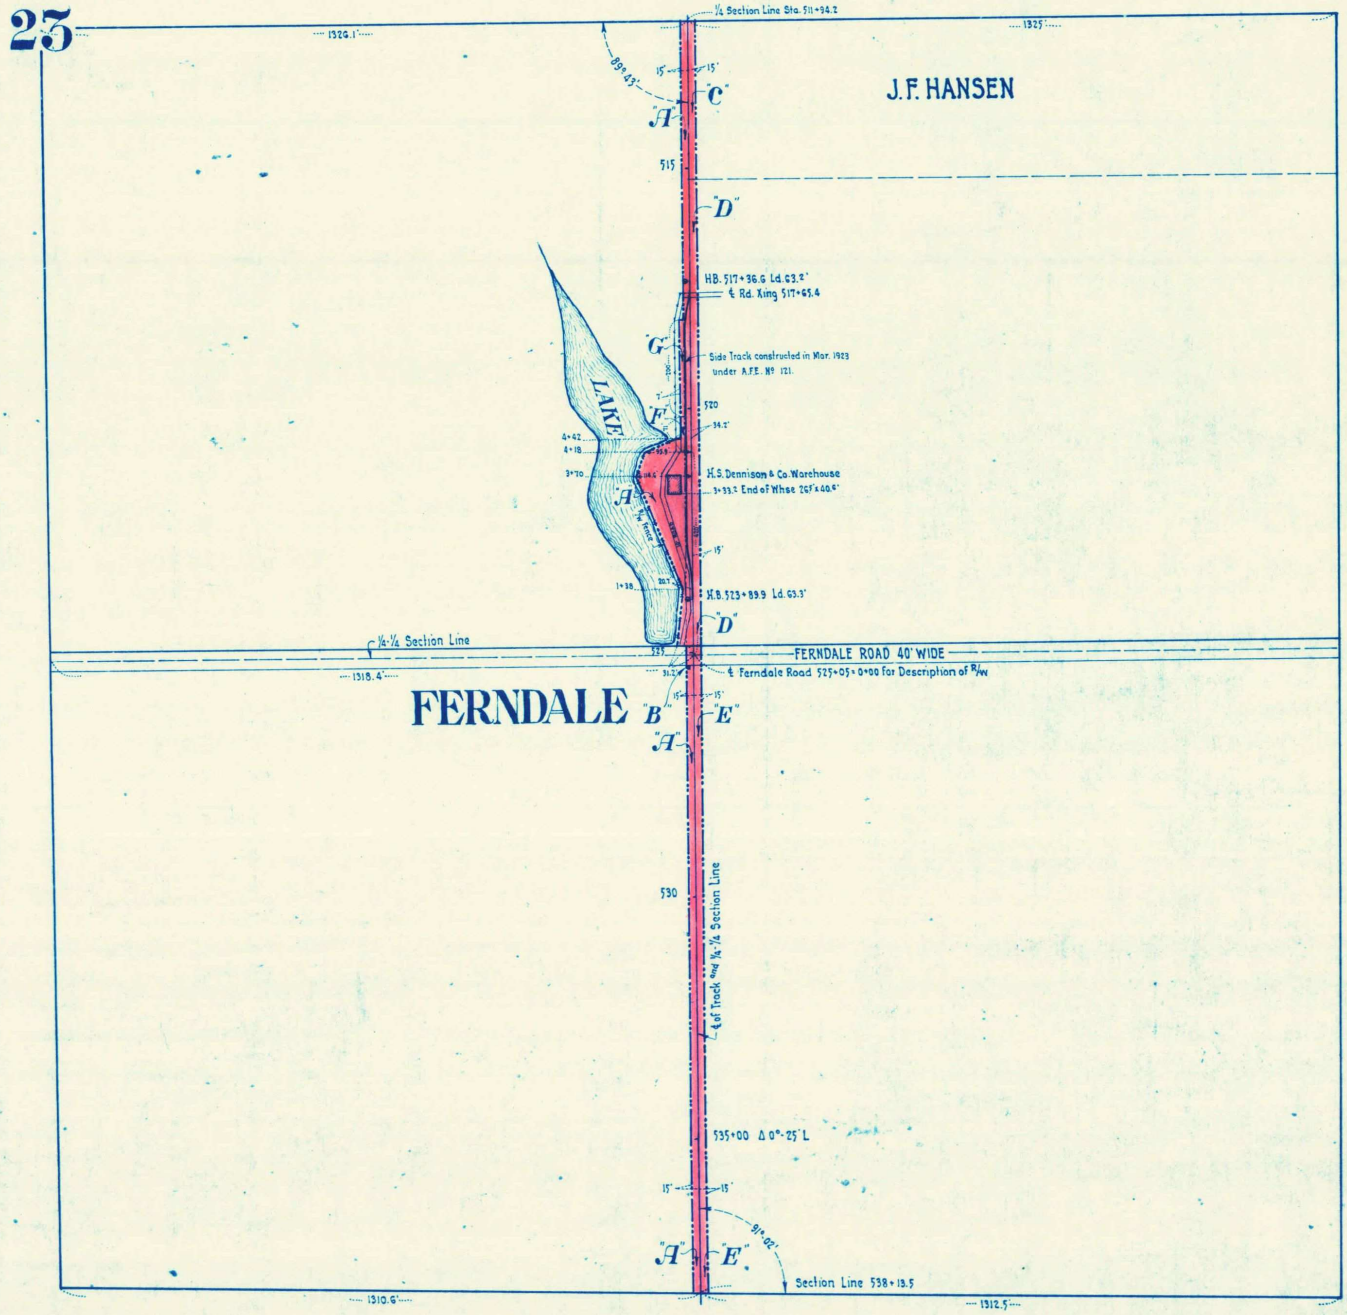

	Deed No.	Grantor	Grantee	Title	Acres	Date	When and Where recorded	Brief Description	Cor. File	R/W Memo.
A	48	William Haun & wf.	Walla Walla Valley Traction Co.	Q.C. Deed		July 8, 1908.	Jan. 30, 1909. Bk 58 Deeds. P. 136	15' strip off east side of NW⁴ of SE⁴ and SW⁴ of NE⁴ of Sec. 23. Also additional R/W in NW⁴ of SE⁴	16074-1	
B	48 B	Walla Walla Valley Traction Co.	Wm. Haun & wf.	Contract.		July 8, 1908.		Haun to do grading in consideration of Traction Co. establishing station at Ferndale.		
C	50	J. F. Hansen & wf.	Walla Walla Valley Traction Co.	Contract for Deed.		Feb. 28, 1906.	April 18, 1906. Bk 49 Deeds. P. 216	15' strip off west side of J. F. Hansen Tract in NE⁴ of SE⁴ of Section 23.		
D	51	S. J. Babcock & wf.	do.	do.		Feb. 28, 1906	April 18, 1906. Bk 49 Deeds. P. 228.	15' strip off west side of NE⁴ of SE⁴ of Section 23, south of J. F. Hansen Tract.		
E	52	E. P. Jensen & wf.	do.	do.		Feb. 28, 1906	April 18, 1906. Bk 49 Deeds. P. 211	15' strip off West side of SE⁴ of SE⁴ of Section 23.		
F	121	W. S. Mizer & wf	Walla Walla Valley Ry. Co.	Easement		Feb. 17, 1923	Mar. 17, 1923. Bk 121 Deeds. P. 182.	Add'l strip 7'x71' in NW⁴ of SE⁴ of Section 23	16074-1	246/23
G	123	W. S. Mizer & wf.	do.	Q.C. Deed	0.032	Jan. 25, 1923	Mar. 17, 1923. Bk 121 Deeds. P. 181.	Add'l strip 7'x200' in NW⁴ of SE⁴ of Section 23	16074-1	247/23
H										
I										
J										
K										
L										
M										