Form 2085

B-19-2

24

Scale 400' *ft.* 1 *Inch*

N. P. Ry.

Wallula to Pendleton *Right of Way Plat*

State of Oregon *County of* Umatilla

Section 15. *Township* 5 North *Range* 33 East *of* Willamette *Meridian*

NOV 1 1960

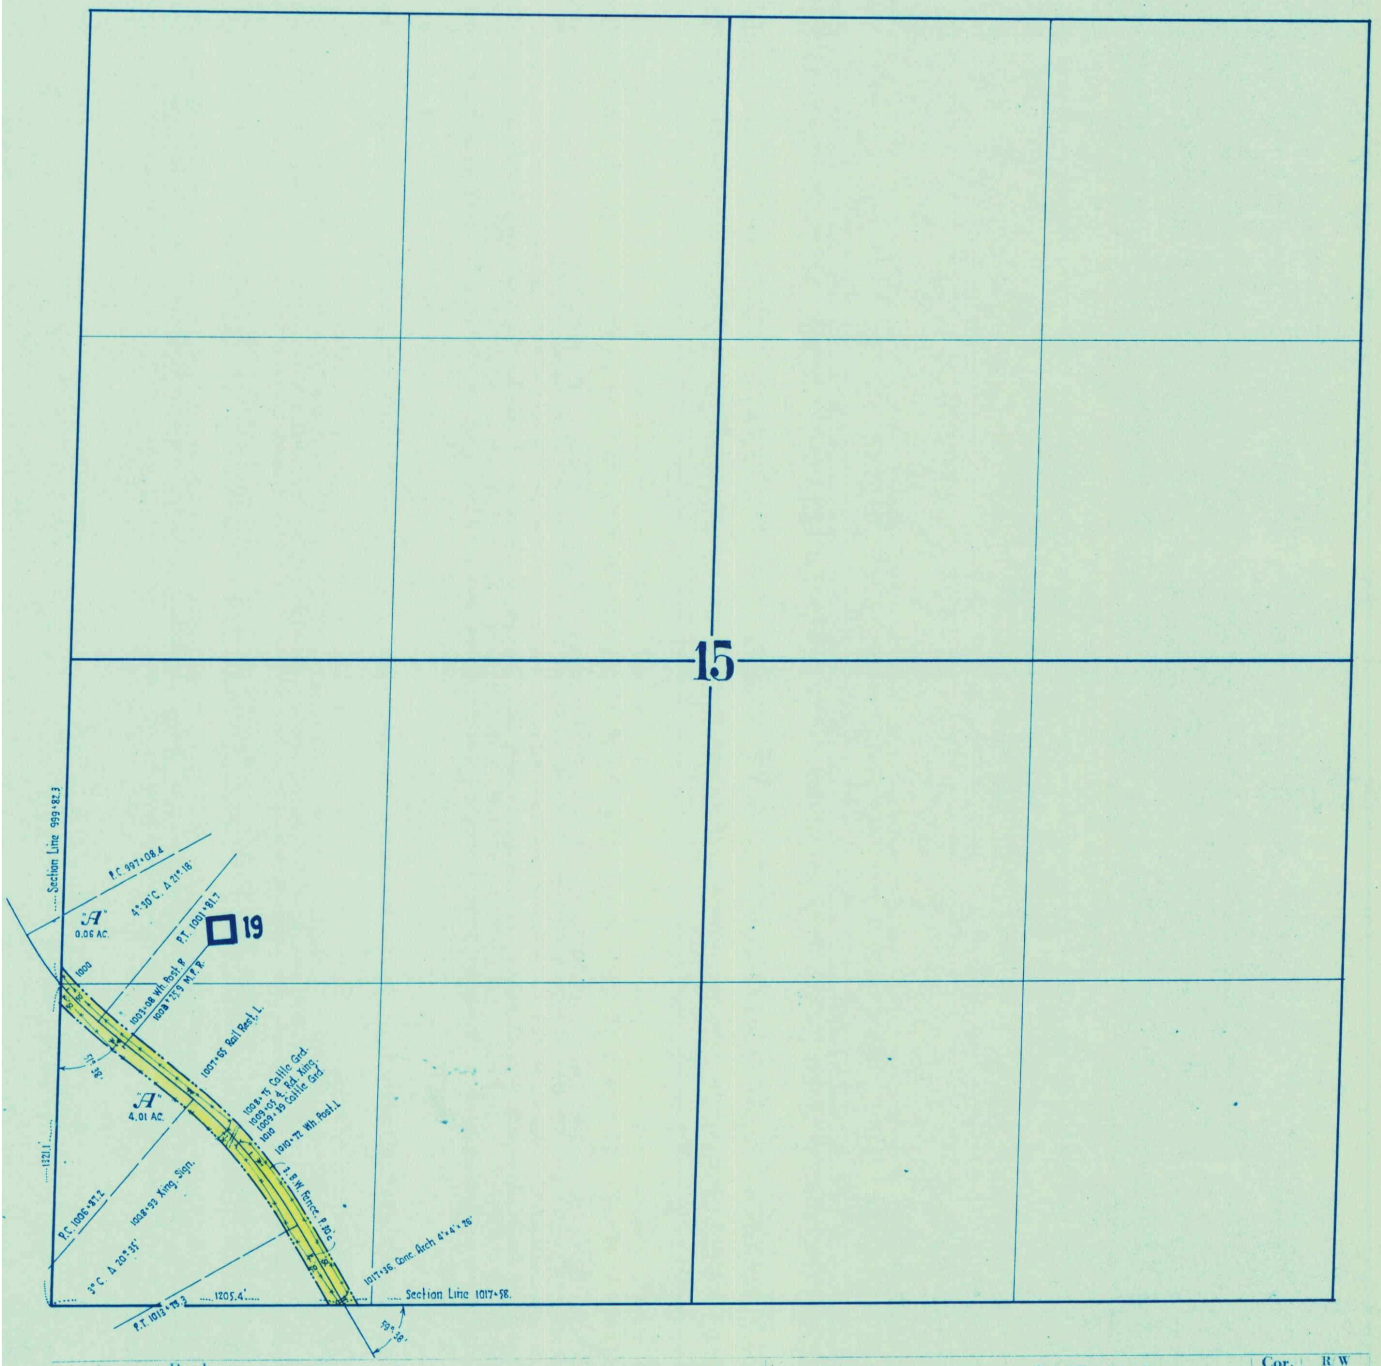

	W. No.	Deed No.	Grantor	Grantee	Title	Acres	Date	Recorded	Brief Description	Cor. File	R/W Memo.
A		99	Benjamin Stanton & wf.	Oregon & Washington Territory Railroad Co.	Bond for Deed.		June 16, 1886	Mar. 14, 1887. Bk. P. Deeds. P. 590.	100' R/W across SW¼		
B											
C											
D											
E											
F											
G											
H											
I											
J											
K											
L											
M											