Form 2085

Scale 400 ft. 1 Inch

N. P. Ry.

Wallula to Pendleton Right of Way Plat

State of Oregon County of Umatilla

Section 27 Township 5 North Range 33 East of Willamette Meridian

NOV 1 1960

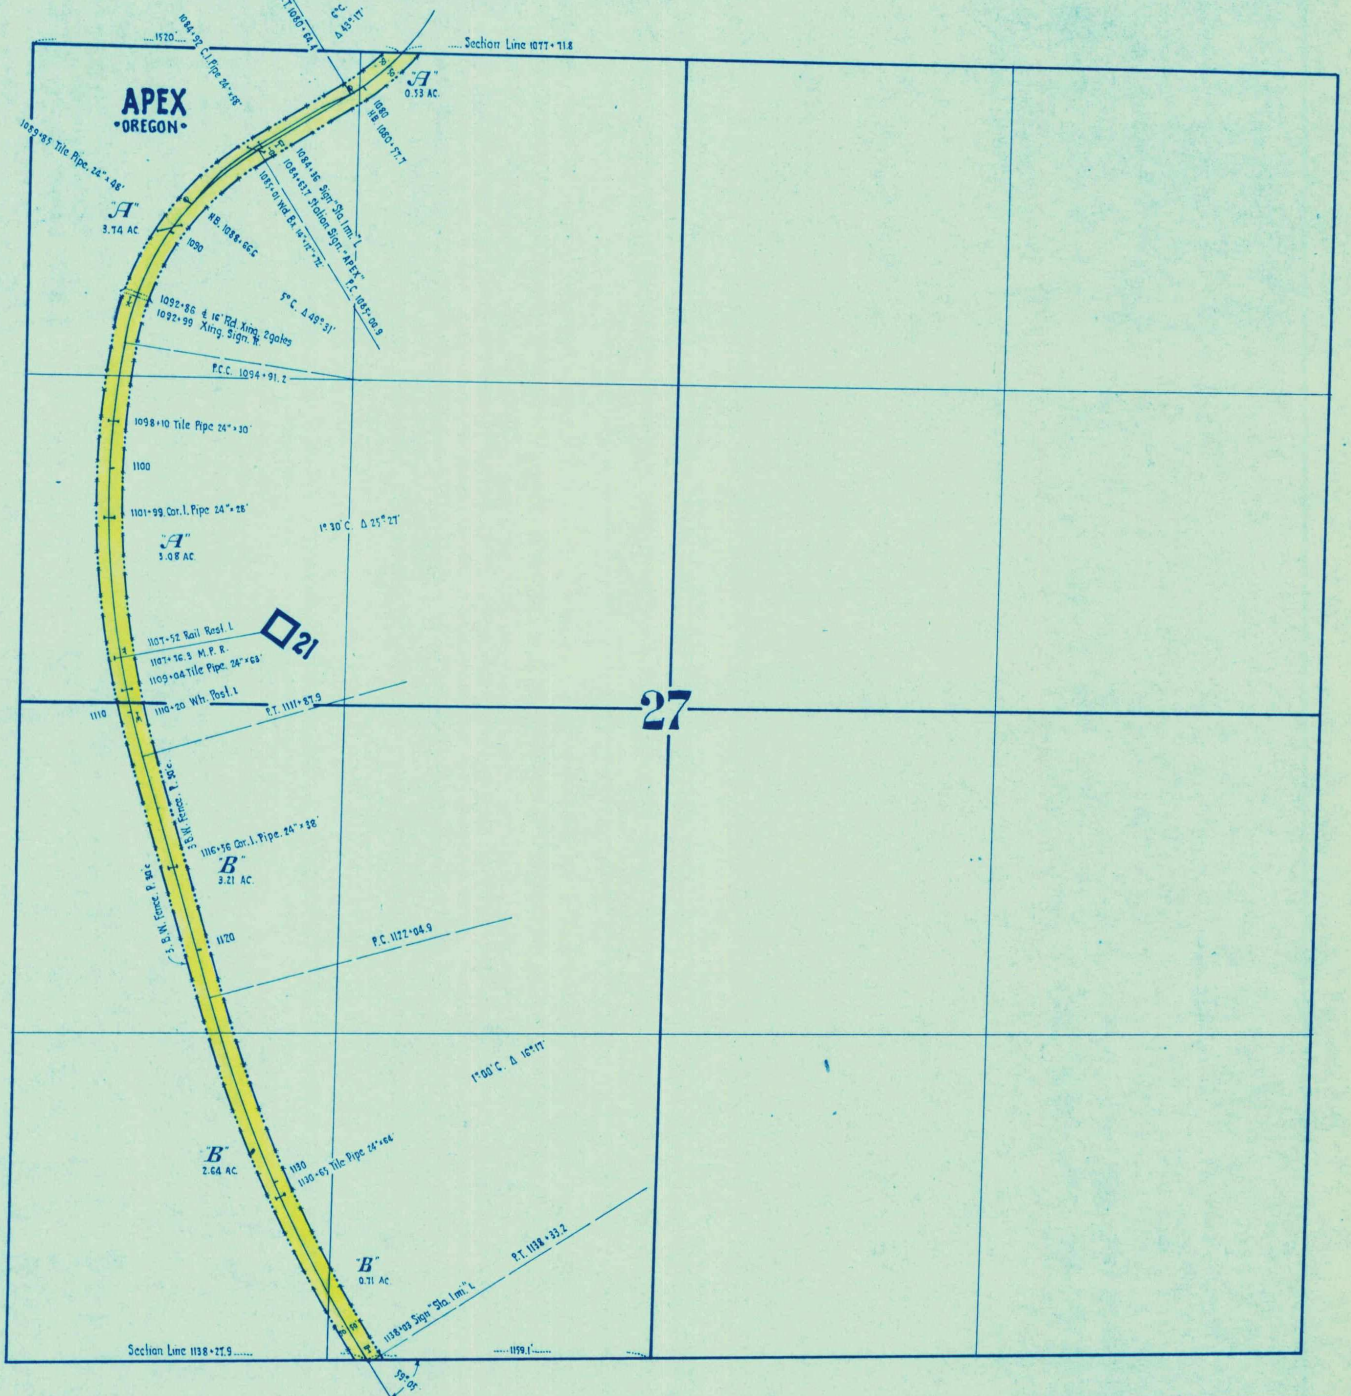

	W. No.	Deed No.	Grantor	Grantee	Title	Acres	Date	Recorded	Brief Description	Cor. File	R/W Memo.
A		22	N. B. Atkinson & wf.	Oregon & Washington Territory Railroad Co.	R/W. Deed		May 11, 1888	May 18, 1888, Bk. T. Deeds, P. 183	100' R/W. across NW¼		
B		41	A. Schumacker, et al.	O. & W. T. R.R. Co.	R/W. Deed.		June 30, 1888	Oct. 11, 1888, Bk. U. Deeds, P. 267.	100' R/W across SW¼		
C											
D											
E											
F											
G											
H											
I											
J											
K											
L											
M											