Scale 400 ft. 1 Inch

N. P. Ry.

Wallula to Pendleton *Right of Way Plat*

State of Oregon *County of* Umatilla

Section 5 *Township* 5 North *Range* 33 East *of* Willamette *Meridian* NOV 1 1960

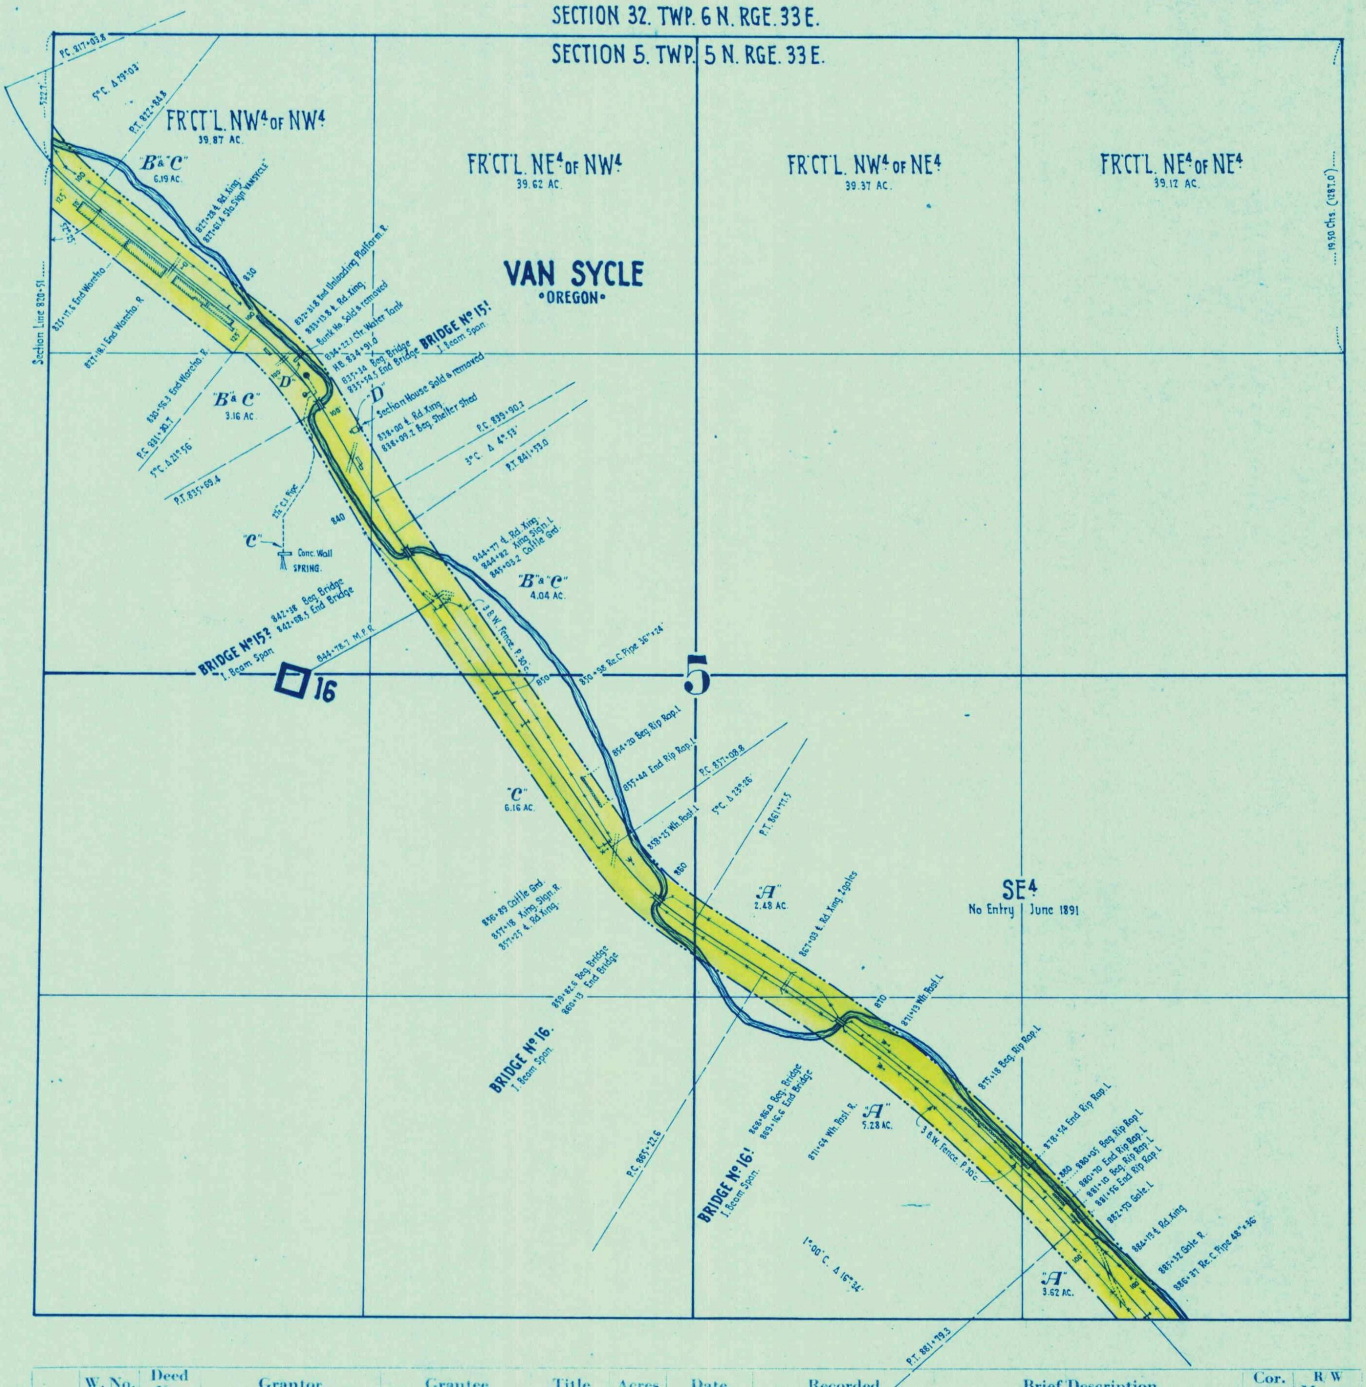

	W. No.	Deed No.	Grantor	Grantee	Title	Acres	Date	Recorded	Brief Description	Cor. File	R/W Memo.
A		Eng. Dept. Map 341-11	United States of America	Oregon & Washington Territory Railroad Co.	Act of Congress		Mar. 3. 1875	Map filed in Local Land Office July 3. 1887	200' R/w. across SE4		
B		31	J. L. Killian & wf	O. & W. T. RR. Co.	R/w. Deed.		May 16. 1888	May 18. 1888. Bk. T. Deeds. P. 186	100' R/w. across Killian Lands in NW4		
C		76	Joseph McCabe, Trustee & wf	Washington & Columbia River Railway Co.	Deed.		Jan. 26. 1904	Feb. 29. 1904. Bk. 42 Deeds. P. 343.	200' R/w. across NW4 and N½ of SW4; Also add'l 25' strip in NW4 of NW4. Also right to use water from spring in SW4 of NW4		
D		137	Northern Pacific Ry. Co.	Harvey M. Elder	Bill of Sale		Aug. 7. 1939		Section House & Bunk House located on R/W. in NW4. House to be removed from R/W. within 10 days.	6249-10	76/39
E											
F											
G											
H											
I											
J											
K											
L											
M											