N.P.R.

Athena Branch **Right of Way Plat**

State of Oregon **County of** Umatilla

Section 35 **Township** 5 North **Range** 34 East **of** Willamette **Meridian** NOV 1 1960

Scale 400 ft. 1 Inch

Note: Boundary of Right of Way denoted thus —·—·—

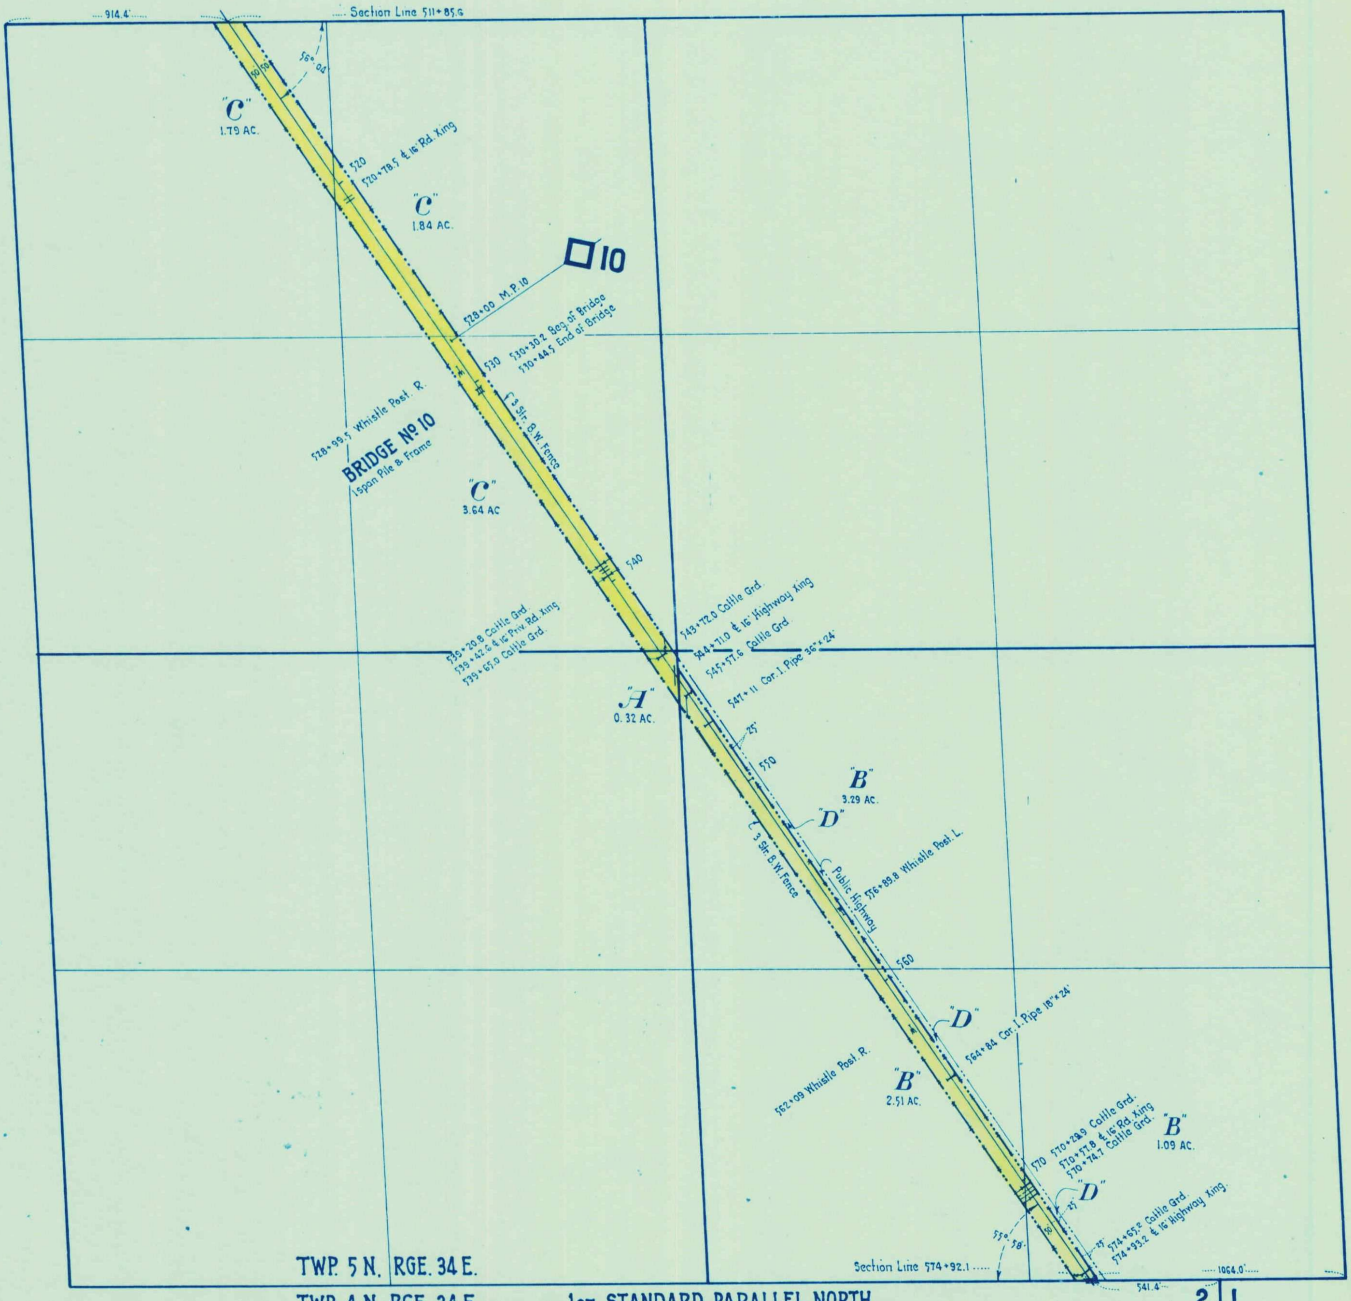

	Deed No.	Grantor	Grantee	Title	Acres	Date	When and Where recorded	Brief Description	Cor. File	R/W Memo.
A	14	M. D. Zerba	O.&W.T. RR. Co.	R/W. Deed		June 13, 1888	Aug. 3, 1888. Bk. T. Deeds. P. 585	100' R/W across SW4		
B	20	Presley E. Colbern	do.	do.		June 29, 1888	Aug. 3, 1888. Bk. T. Deeds. P. 552	100' R/W across SE4		
C	26	O.W.B. Zerba	do.	do.		Sept. 13, 1889	Oct. 17, 1889. Bk. X. Deeds. P. 127.	100' R/W across NW4		
D	35	N. P. Ry. Co.	County of Umatilla	Easement		May 14, 1925		Easterly 25' of Railway Co's 100' R/W across S½ of SE4 and NW4 of SE4, for public highway	17475	120/25
E										
F										
G										
H										
I										
J										
K										
L										
M										