Form 2085

B-19-3

36

Scale 400 ft. 1 Inch

N. P. Ry.

Wallula to Pendleton *Right of Way Plat*

State of Oregon *County of* Umatilla

Section 31 *Township* 4 North *Range* 33 East *of* Willamette *Meridian*

NOV 1 1960

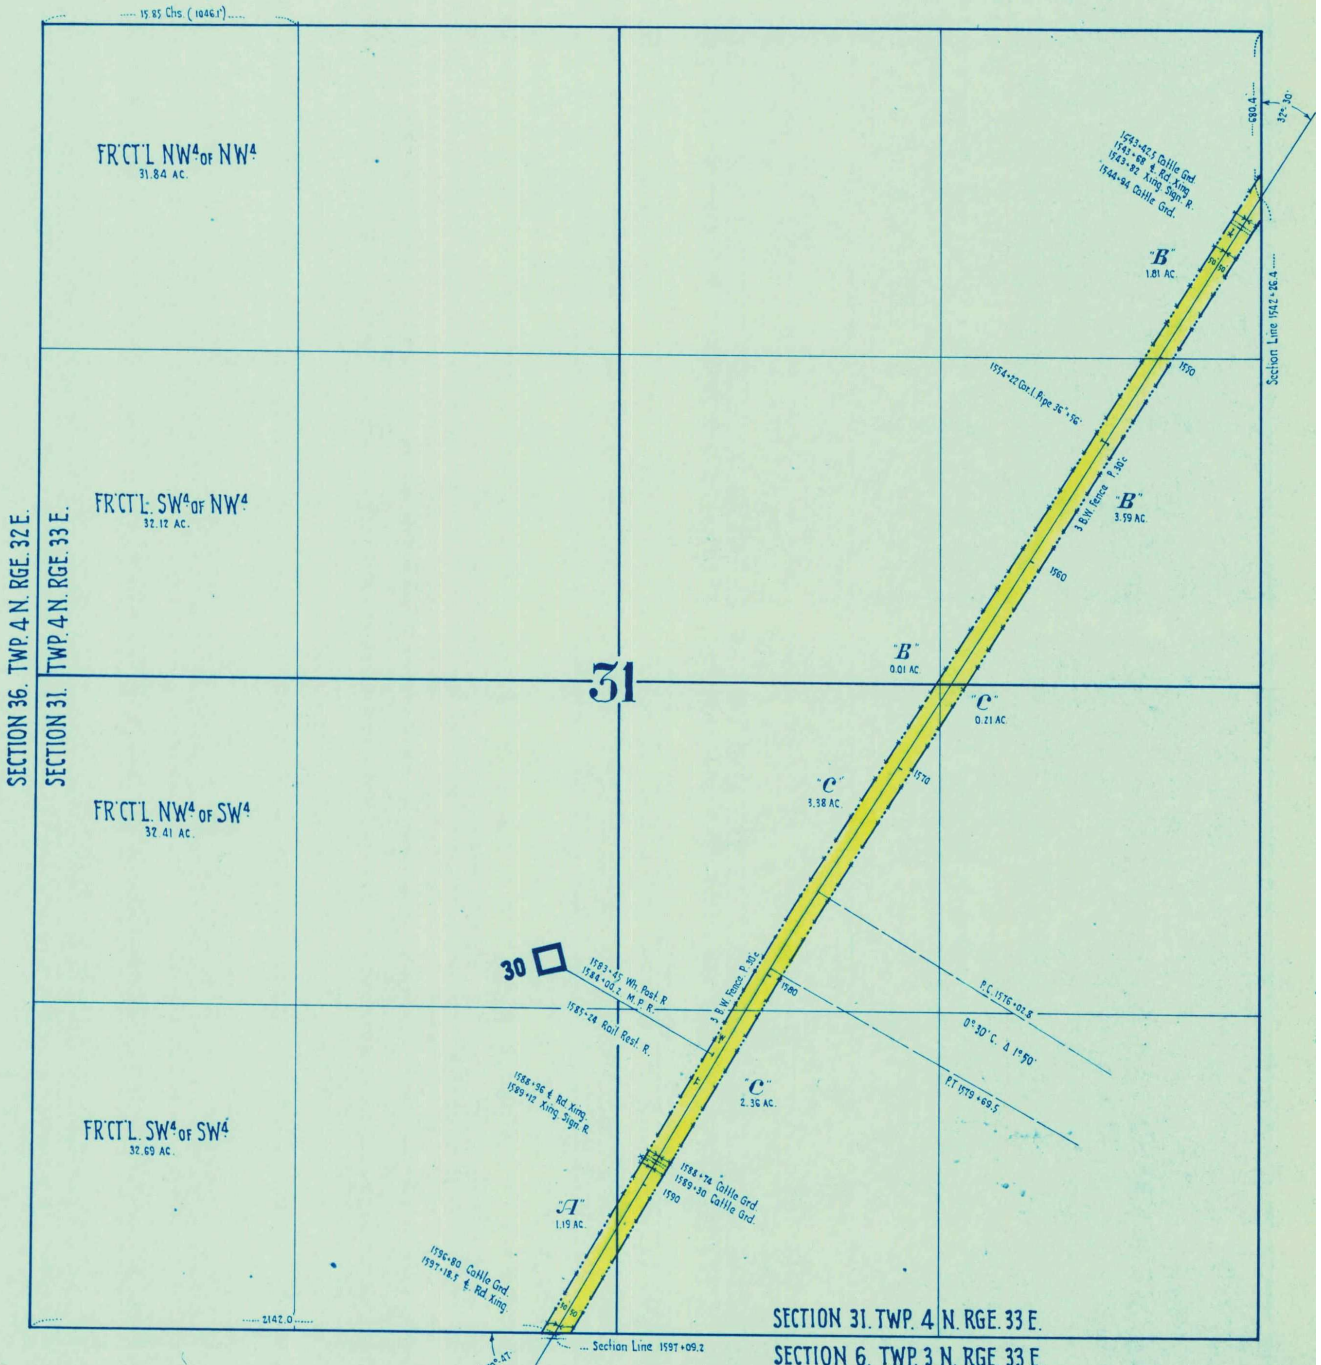

	W. No.	Deed No.	Grantor	Grantee	Title	Acres	Date	Recorded	Brief Description	Cor. File	R W Memo.
A		15	Thomas Chandler & wf	Oregon & Washington Territory Railroad Co.	R/W. Deed		May 3. 1888	May 18. 1888. Bk. T. Deeds. P. 164	100' R/W. across SW4		
B		17	Andrew Jacobson & wf.	O. & W. T. RR. Co.	R/W. Deed		May 4. 1888	May 18. 1888. Bk. T. Deeds. P. 172	100' R/W. across NE4		
C		37	H. B. A. Hales & wf.	O. & W. T. RR. Co.	R/W. Deed.		June 16. 1888	Aug. 3. 1888. Bk. T. Deeds. P. 559.	100' R/W. across SE4		
D											
E											
F											
G											
H											
I											
J											
K											
L											
M											