Form 2085

B-19-3

30

Scale 400 ft. 1 Inch

# N. P. Ry.

Wallula to Pendleton *Right of Way Plat*

*State of* Oregon *County of* Umatilla

Section 10 *Township* 4 North *Range* 33 East *of* Willamette *Meridian*

NOV 1 1960

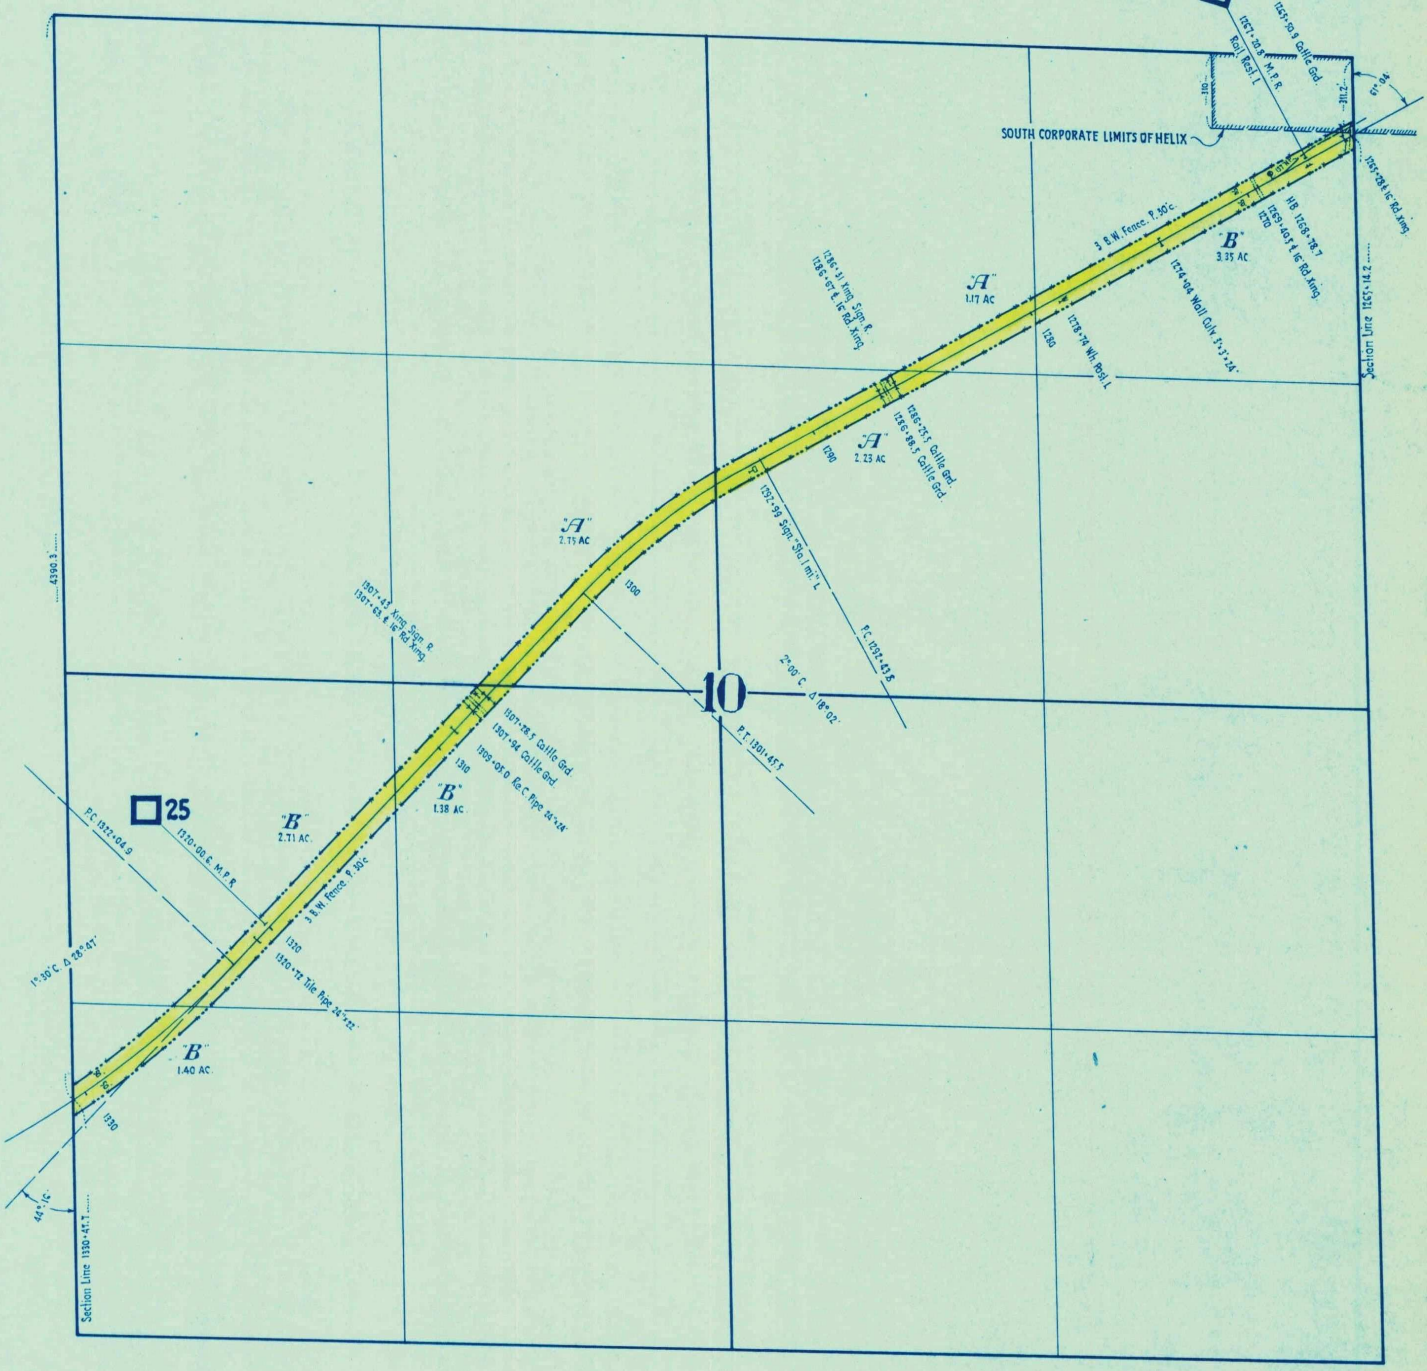


| | W. No. | Deed No. | Grantor | Grantee | Title | Acres | Date | Recorded | Brief Description | Cor. File | R W Memo. |
|---|---|---|---|---|---|---|---|---|---|---|---|
| A | | 32 | George W. Knight & wf | Oregon & Washington Territory Railroad Co. | R/W. Deed | | May 19. 1888 | Aug 3. 1888. Bk. T. Deeds. P. 562 | 100' R/W. across W½ of NE¼ and S½ of NW¼ | | |
| B | | 47 | William Preston & wf. | O & W. T. R.R. Co. | R/W. Deed | | July 7. 1888. | Aug 3. 1888. Bk. T. Deeds. P. 567. | 100' R/W. across E½ of NE¼ and across SW¼ | | |
| C | | | | | | | | | | | |
| D | | | | | | | | | | | |
| E | | | | | | | | | | | |
| F | | | | | | | | | | | |
| G | | | | | | | | | | | |
| H | | | | | | | | | | | |
| I | | | | | | | | | | | |
| J | | | | | | | | | | | |
| K | | | | | | | | | | | |
| L | | | | | | | | | | | |
| M | | | | | | | | | | | |