Form 2085

B-19-3

39

Scale 400 ft. 1 Inch

N. P. Ry.

Wallula to Pendleton Right of Way Plat

State of Oregon County of Umatilla

East½ of Section 12 and West½ of Section 7 Township 3 North Range 32 East and 33 East of Willamette Meridian

NOV 1 1960

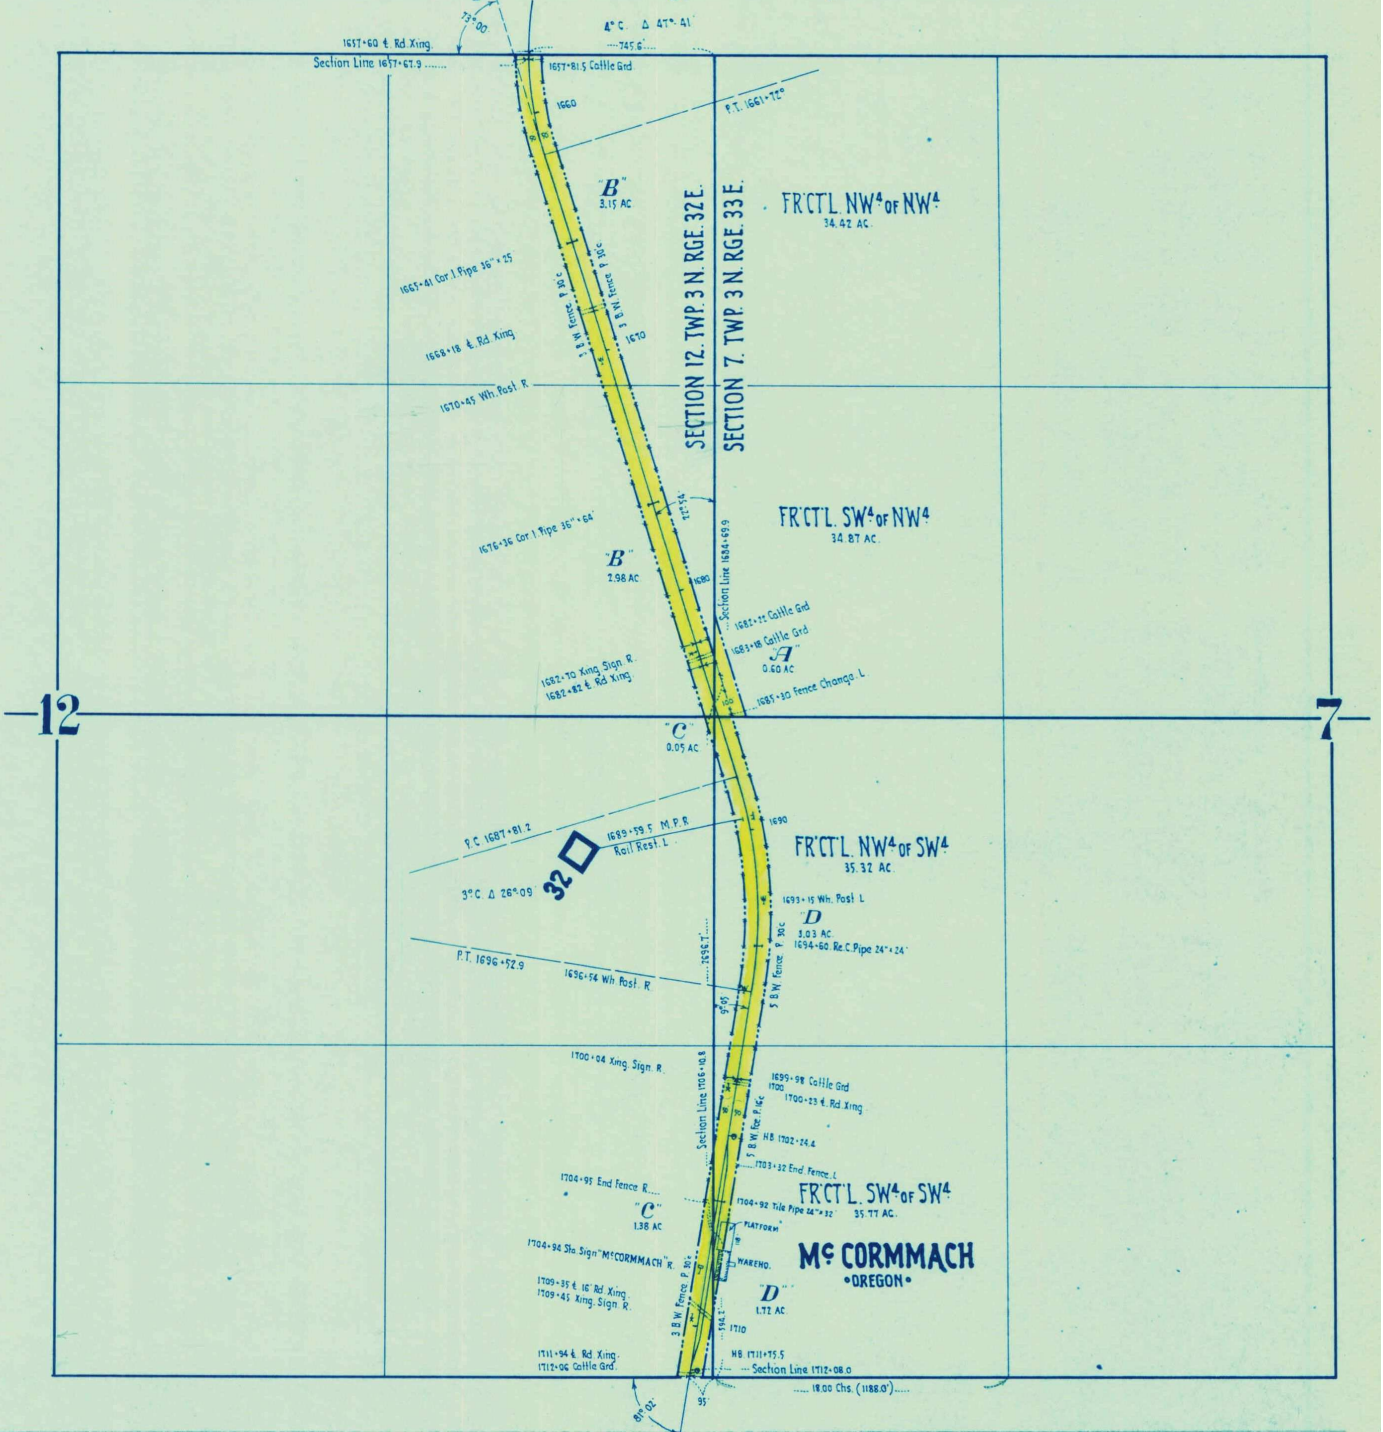

	W. No.	Deed No.	Grantor	Grantee	Title	Acres	Date	Recorded	Brief Description	Cor. File	R/W Memo.
A		Eng. Dept. Map 361-10	United States of America	Oregon & Washington Territory Railroad Co.	Act of Congress		Mar. 3. 1875	Map filed in Local Ld. Off. Nov. 29. 1887 Approved Oct. 27. 1888	100' R/w. on each side of ℄ of Main Track across Fr'c'l SW¼ of NW¼ of Section 7.		
B		16	Joe Sievers & wf.	O & W. T. R.R. Co.	R/w. Deed.		May 3. 1888	May 18. 1888. Bk. T. Deeds. P. 179	100' R/w. across NE¼ of Section 12.		
C		58	John W. Mc Cormmach & wf	O & W. T. R.R. Co.	R/w. Deed.		Sept. 11. 1889	Oct. 17. 1889. Bk. X. Deeds. P. 124	100' R/w. across SE¼ of Section 12.		
D		61	M. R. Webb & wf.	O & W. T. R.R. Co.	R/W. Deed.		Sept. 24. 1889	Oct. 17. 1889. Bk. X. Deeds. P. 126.	100' R/w. across SW¼ of Section 7.		
E											
F											
G											
H											
I											
J											
K											
L											
M											