Form 2085

8-19-3

53

Scale 100 ft. 1 Inch

N. P. Ry.

Wallula to Pendleton *Right of Way Plat*

State of Oregon *County of* Umatilla

SE4 of NW4 of Section 11 *Township* 2 North *Range* 32 East *of* Willamette *Meridian*

PENDLETON
OREGON
NOV 1 1960

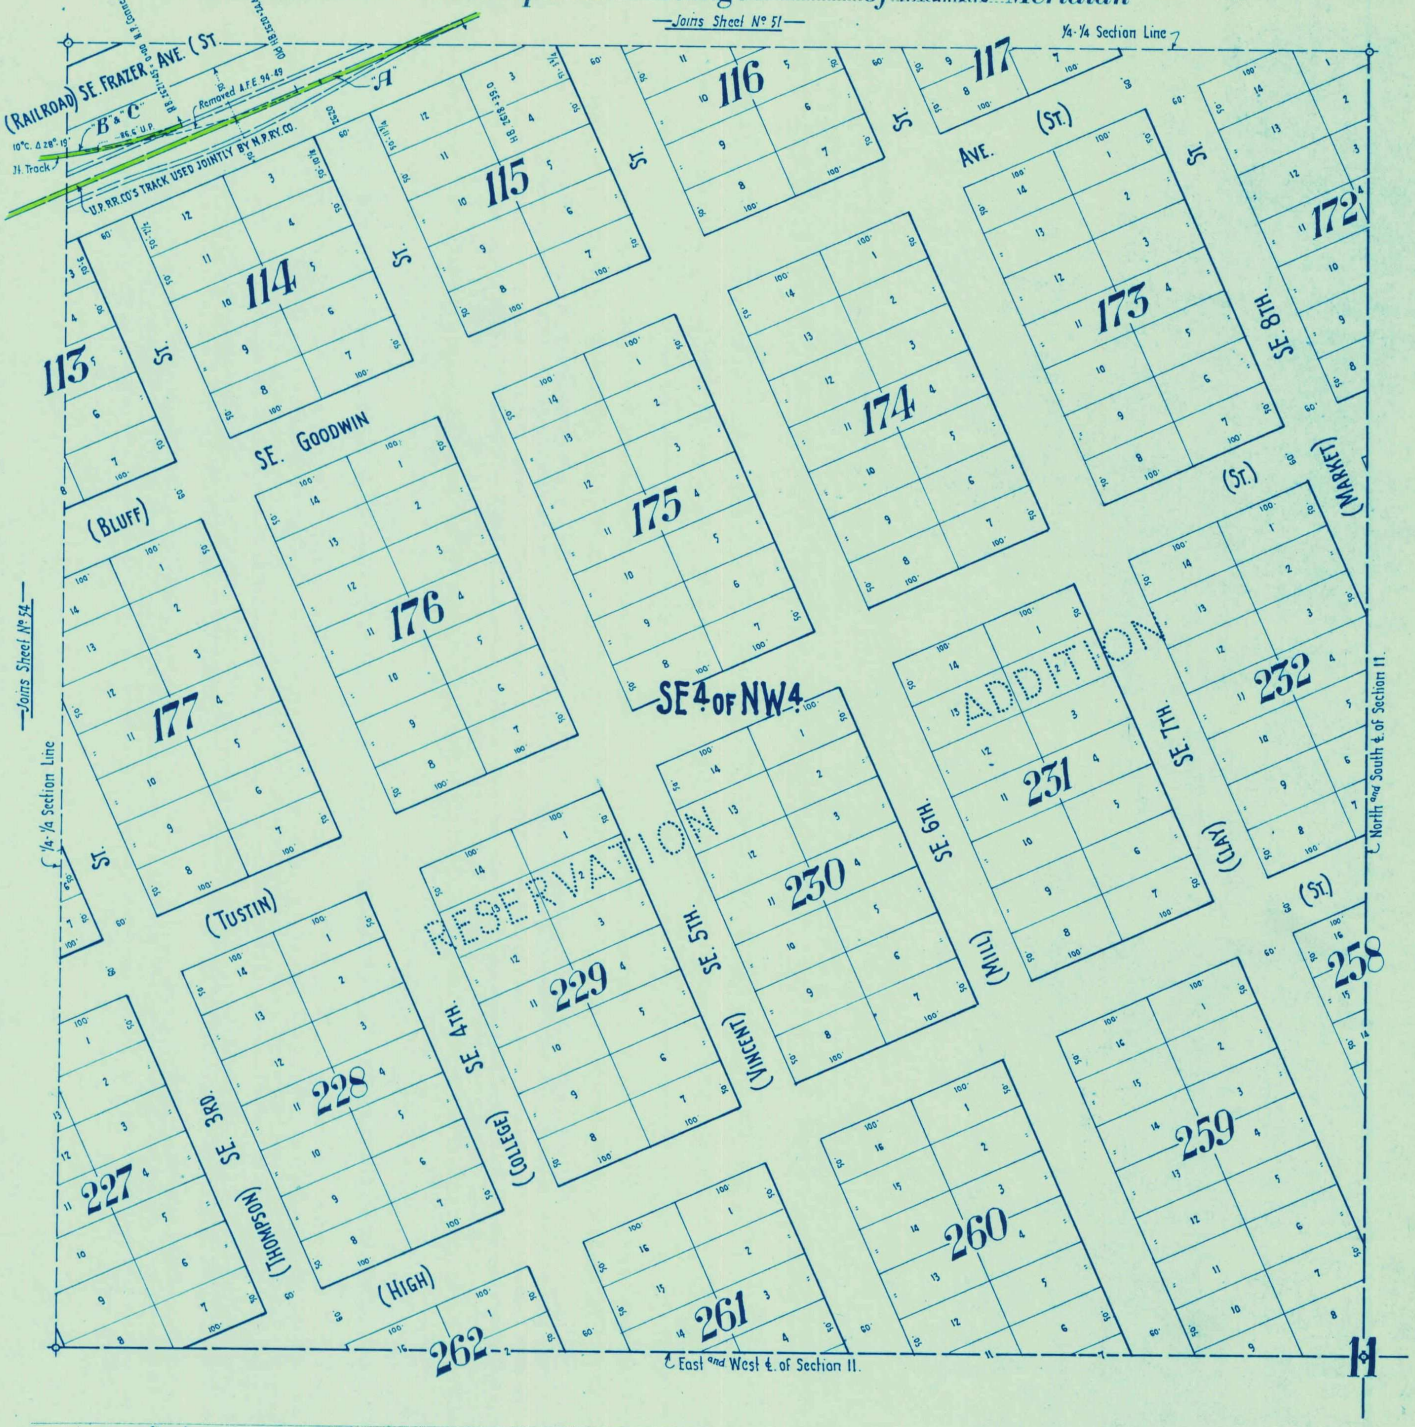

	W. No.	Deed No.	Grantor	Grantee	Title	Acres	Date	Recorded	Brief Description	Cor. File	R W Memo.
A	W-10700	129	O-W.R.&N.Co.; U.P.RR.Co.& N.P.Ry.Co.	State of Oregon City of Pendleton	Contract		May 1. 1936		Covering removal of N.P. Track in Webb St. and joint use of Union Pacific RR. Co's Main Track.	20603	
B	W-10767	134	City of Pendleton	N.P.Ry.Co.; O-W.RR.&N.Co and U.P.RR.Co.	Ord. No 1662		Apr. 24. 1936		Right to constract track across Railroad St. *NOTE* Portion of track removed A.F.E. 94-49	20603	31/37
C	W-11192	138	State of Oregon	O-W.RR.&N.Co.& N.P.Ry.Co.	B.&S. Deed		Nov. 21. 1939	Jan. 26. 1940. Bk. 160 Deeds. P. 9	Joint track connecting with U.P. Main Track.	20084	115/39
D											
E											
F											
G											
H											
I											
J											
K											
L											
M											