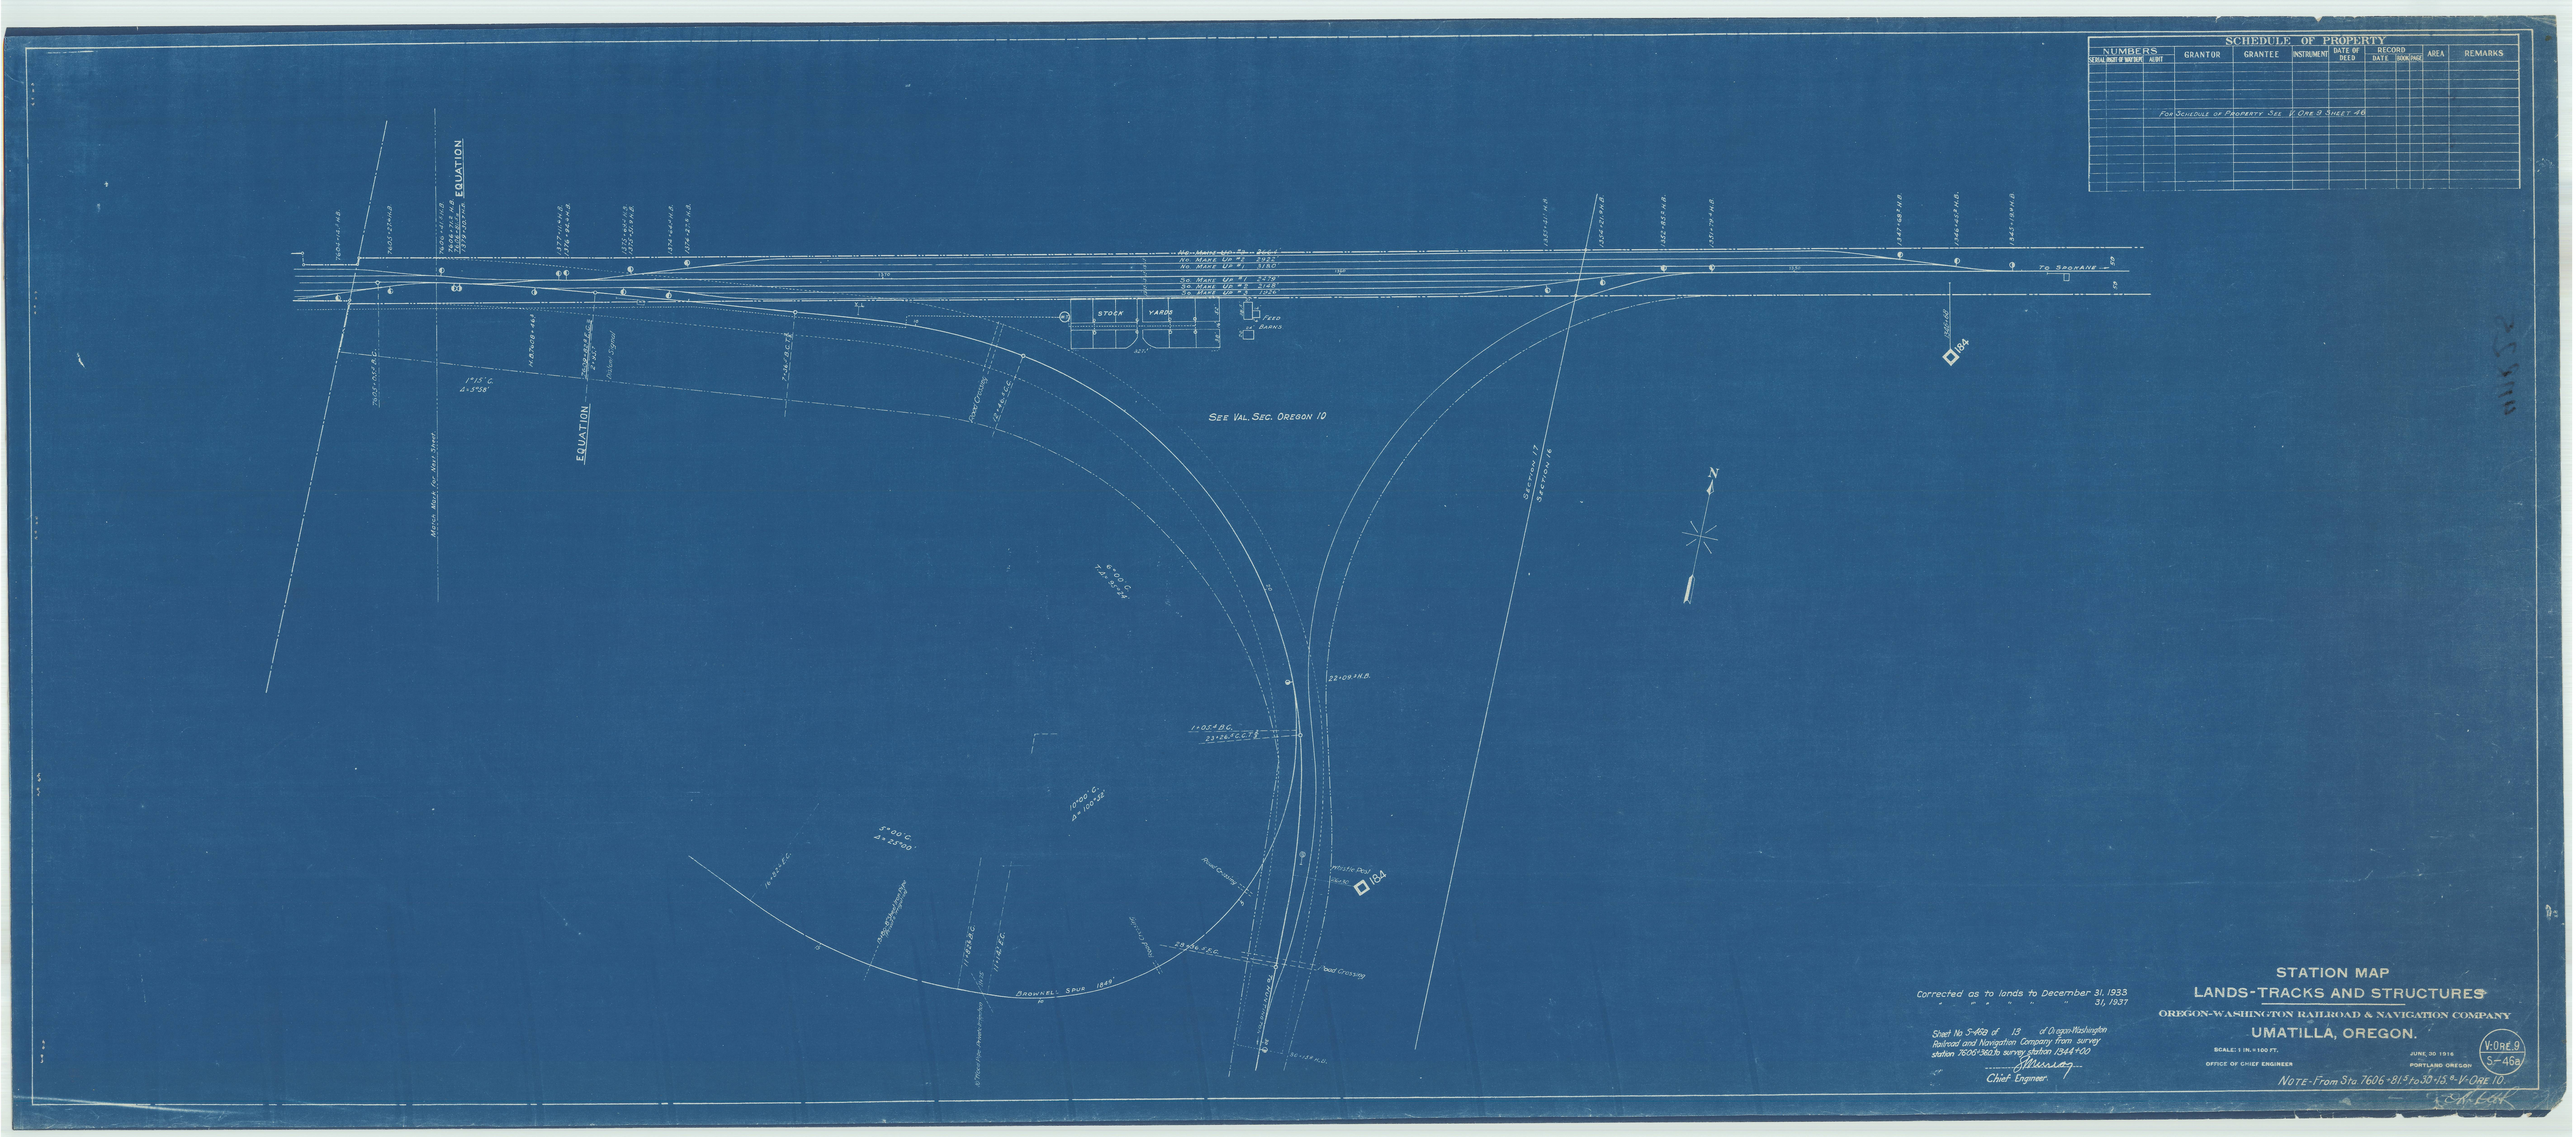
SCHEDULE OF PROPERTY
NUMBERS
SERIAL (RIGHT OF WAY BOOK)
AUDIT
GRANTOR
GRANTEE
INSTRUMENT
DATE OF DEED
RECORD DATE
BOOK/PAGE
AREA
REMARKS
For Schedule of Property See V. Ore 9 Sheet 46
EQUATION
EQUATION
STOCK YARDS
FEED BARNS
No. Make Up #1 2527'
No. Make Up #2 3140'
So. Make Up #1 4270'
So. Make Up #2 3148'
So. Make Up #3 1125'
To Spokane
184
See Val. Sec. Oregon 10
Section 17
Section 16
Road Crossing
Road Crossing
Road Crossing
Brownell Spur 1849'
Mile Post
Mile Post
N
Corrected as to lands to December 31, 1933
" " " " 31, 1937
Sheet No 5-46a of 13 of Oregon-Washington Railroad and Navigation Company from survey station 7606+36.5 to survey station 1344+00
Chief Engineer.
STATION MAP
LANDS-TRACKS AND STRUCTURES
OREGON-WASHINGTON RAILROAD & NAVIGATION COMPANY
UMATILLA, OREGON.
SCALE: 1 IN. = 100 FT.
JUNE 30 1916
OFFICE OF CHIEF ENGINEER
PORTLAND OREGON
V-Ore. 9
5-46a
NOTE-From Sta 7606+81.5 to 30+15.8 V-Ore 10.