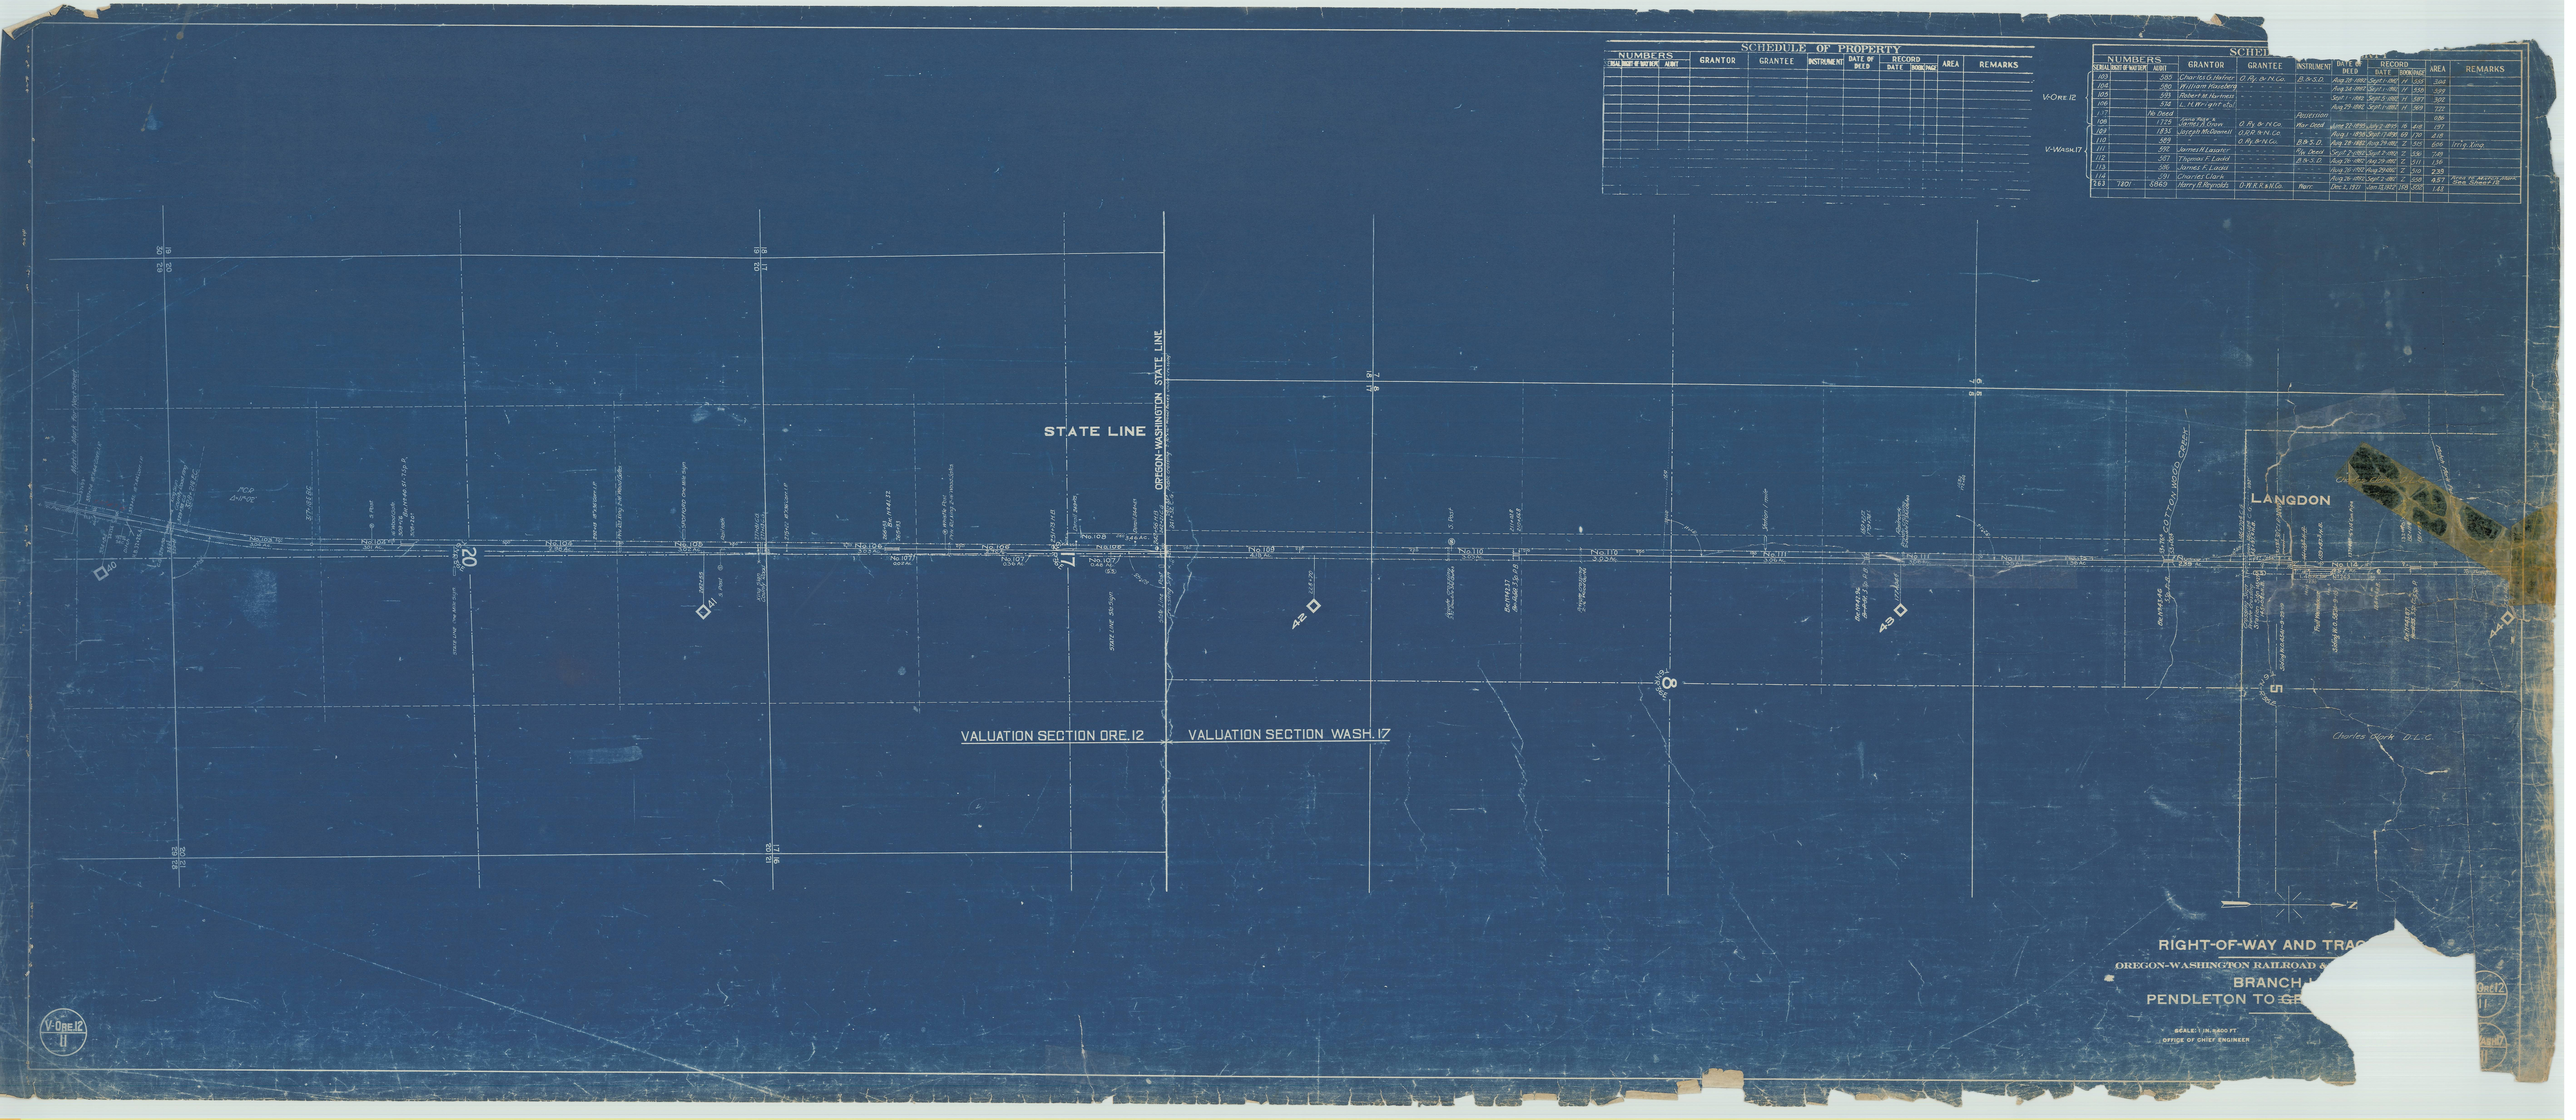

SCHEDULE OF PROPERTY

NUMBERS SERIAL RIGHT OF WAY NO.	NUMBERS AUDIT	GRANTOR	GRANTEE	INSTRUMENT	DATE OF DEED	RECORD DATE	RECORD BOOK/PAGE	AREA	REMARKS

SCHEDULE OF PROPERTY

NUMBERS SERIAL RIGHT OF WAY NO.	NUMBERS AUDIT	GRANTOR	GRANTEE	INSTRUMENT	DATE OF DEED	RECORD DATE	RECORD BOOK/PAGE	AREA	REMARKS
V-ORE 12	583	Charles G. Hafner	O. Ry. & N. Co.	B. & S. D.	Aug 29-1882	Sept 1-1882	41	1.00	Sold
	580	William Hasselberg	" " "	" " "	Aug 24-1882	Sept 1-1882	41	3.50	399
	593	Robert M. Hartman	" " "	" " "	Sept 1-1882	Sept 5-1882	41	5.87	302
	538	L. M. Wright et ux	" " "	" " "	Aug 29-1882	Sept 1-1882	41	1.89	221
	No Deed			POSITION					086
	1725	Lena Hay & Jennie A. Grove	O. Ry. & N. Co.	Mar. Deed	June 22-1898	July 2-1898	B. 44		197
	1834	Joseph McConnell	O.R.R. & N. Co.	" " "	Aug 1-1898	Sept 7-1898	69	1.20	4.18
	583		O. Ry. & N. Co.	B. & S. D.	Aug 29-1882	Aug 29-1882	Z. 550	6.06	Tr'd g. Long
V-WASH 17	590	James M. Lauahir	" " "	Tax Deed	Oct 2-1902	Sept 2-1903	Z. 684	7.09	
	587	Thomas F. Lavild	" " "	B. & S. D.	Aug 26-1882	Aug 29-1882	Z. 511	1.36	
	585	Minnie E. Lavild	" " "	" " "	Aug 26-1882	Aug 29-1882	Z. 510	2.38	
	591	Charles Clark	" " "	" " "	Aug 28-1882	Sept 2-1882	Z. 508	4.87	Area NE Mitchell Addn. Deed. Deed 178
563 1201	5869	Harry B. Reynolds	O.R.R. & N. Co.	Mem.	Dec 2, 1911	Jan 13, 1912	178	0.58	1.43