OREGON STATE HIGHWAY DEPARTMENT
LOCATED LINE

ENCROACHMENT ON O.W.R. & N. CO.

BARTH CROSSING - U.S. 30 CONNECTION SECTION

F.A.S. 470

UMATILLA COUNTY

SCALE: 1" = 100'

DRG. NO. 98-6-21

LEASED AND OPERATED BY U.P.R.R. CO.

SEE 98-6-22 for X-SECTIONS
R/W NO. 10C-47-10
FILE NO.

T 2 N, R 32 E, W.M.

PENDLETON

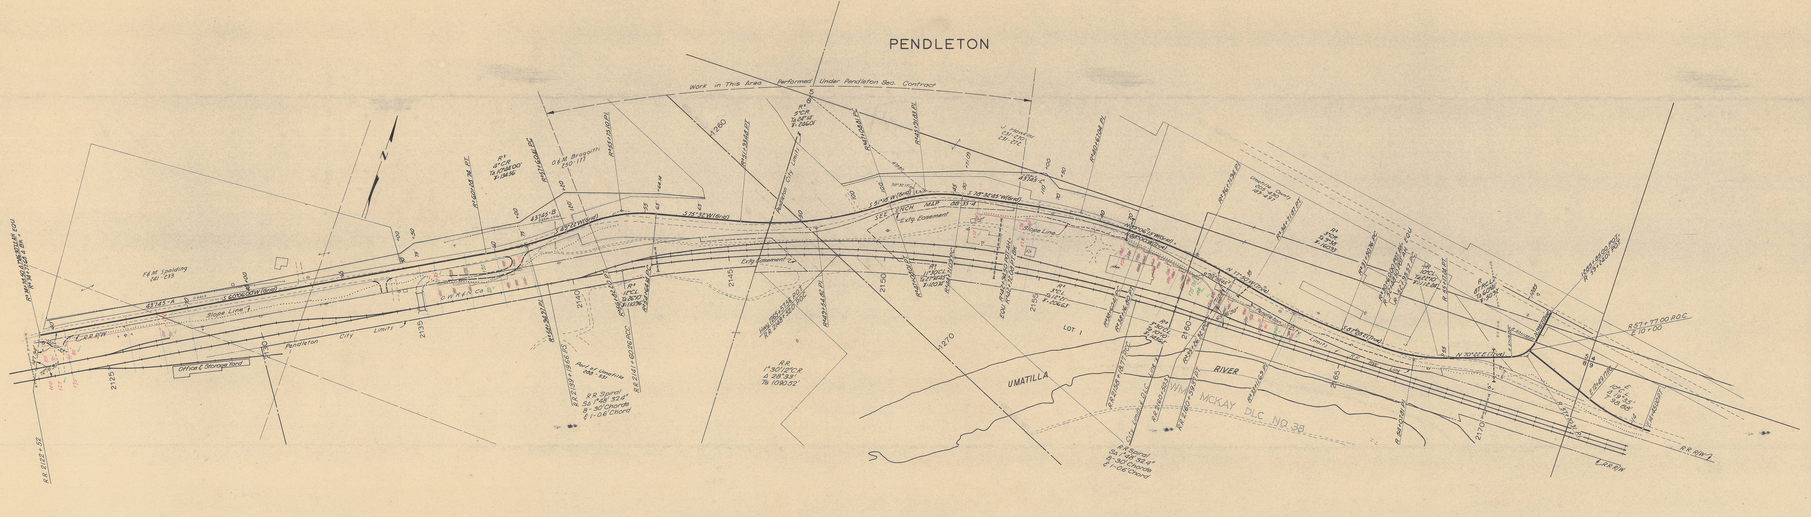

98-6-21 BARTH CROSSING - U.S. 30 CONNECTION F.A.S. 470 R.R. ENCROACHMENT 1" = 100'