OREGON STATE HIGHWAY DEPARTMENT

Right of Way Map

MILTON-STATE LINE SECTION

OREGON-WASHINGTON HIGHWAY

UMATILLA COUNTY

Scale: 1" = 100' August, 1962
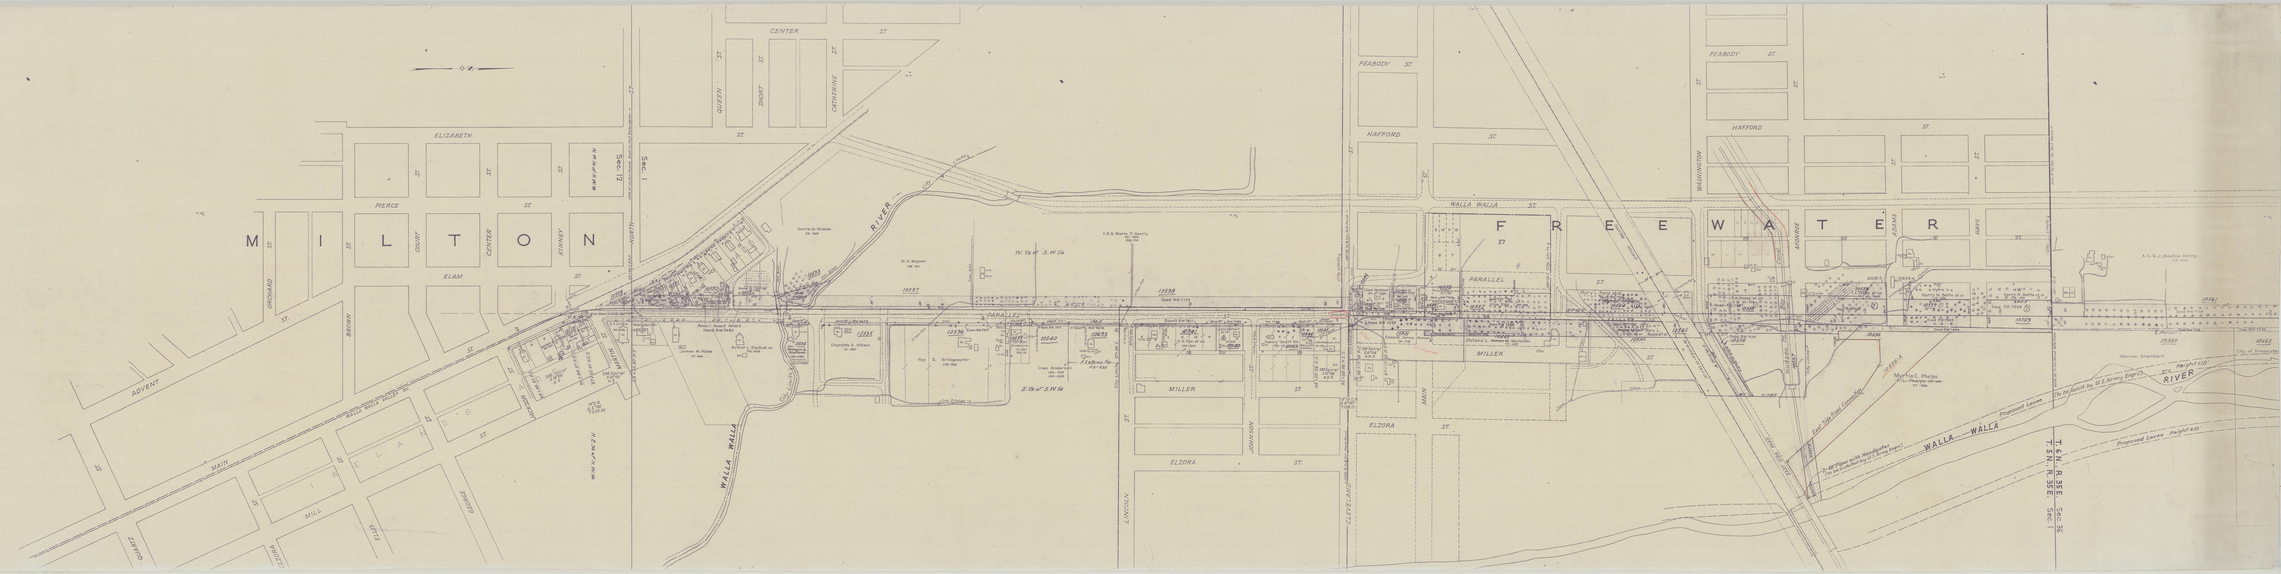
Drg. No. 6B-5-17