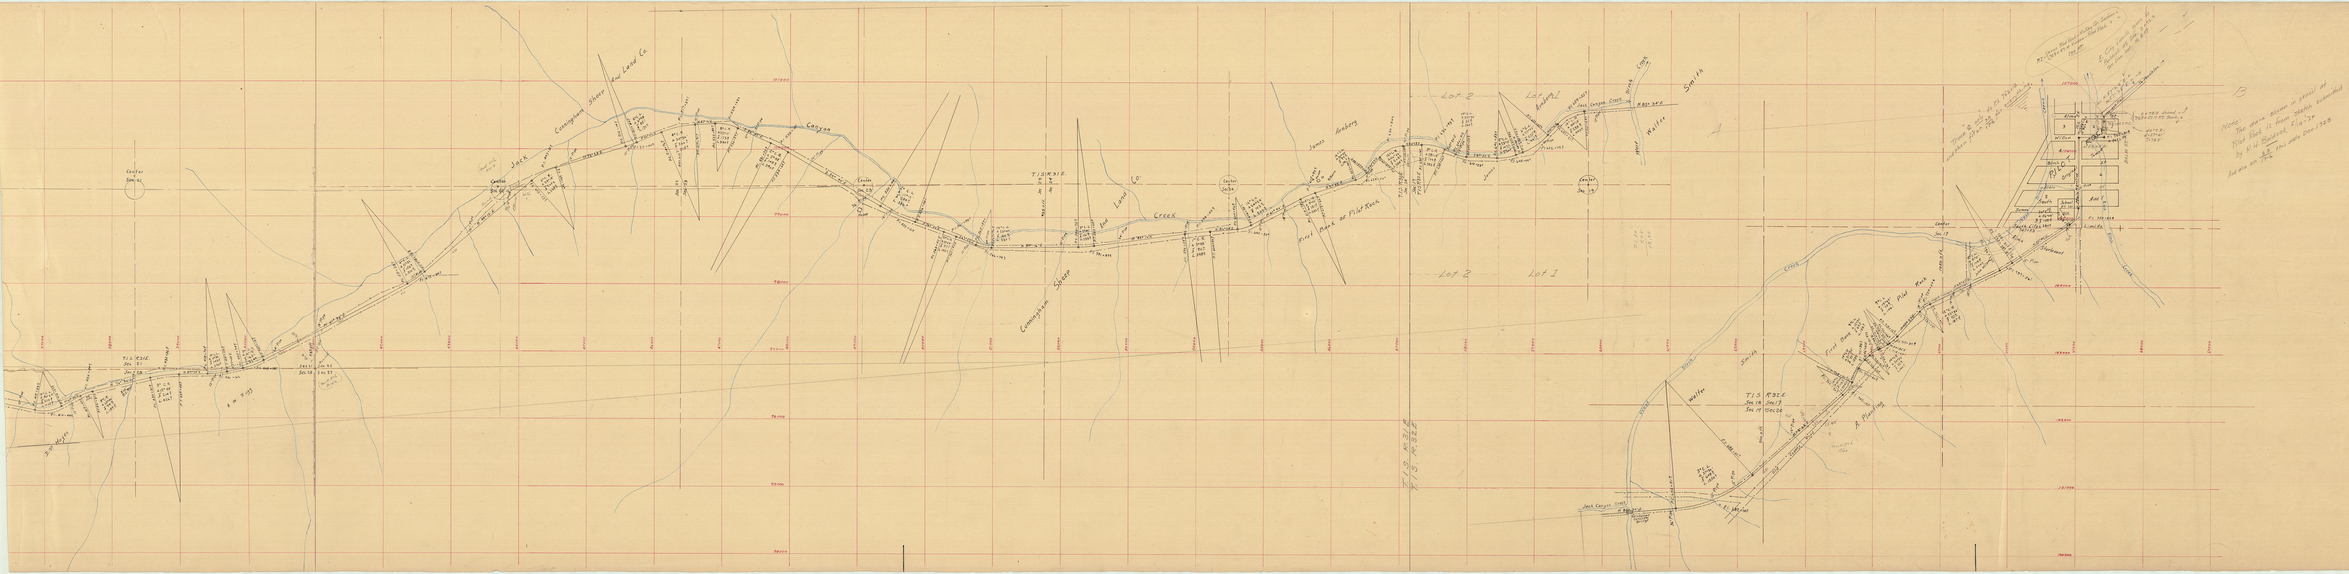
Jack Canyon
Cunningham Sheep
Fox Lake Co.
Canyon
Cunningham Sheep
Land Co.
Creek
First Mark or Pilot Rock
James Anderson
Lot 3
Lot 2
Lot 1
Jack Canyon Creek
Smith
Walker
T 15 S R 32 E
Sec 18 Sec 17
Sec 19 Sec 20
A Pinning
Pilot Rock
Note:
The data shown in detail on this map is from notes compiled by A. Blount, C.E. "A" and "B" Line Data Book 738 and on file in the Office.