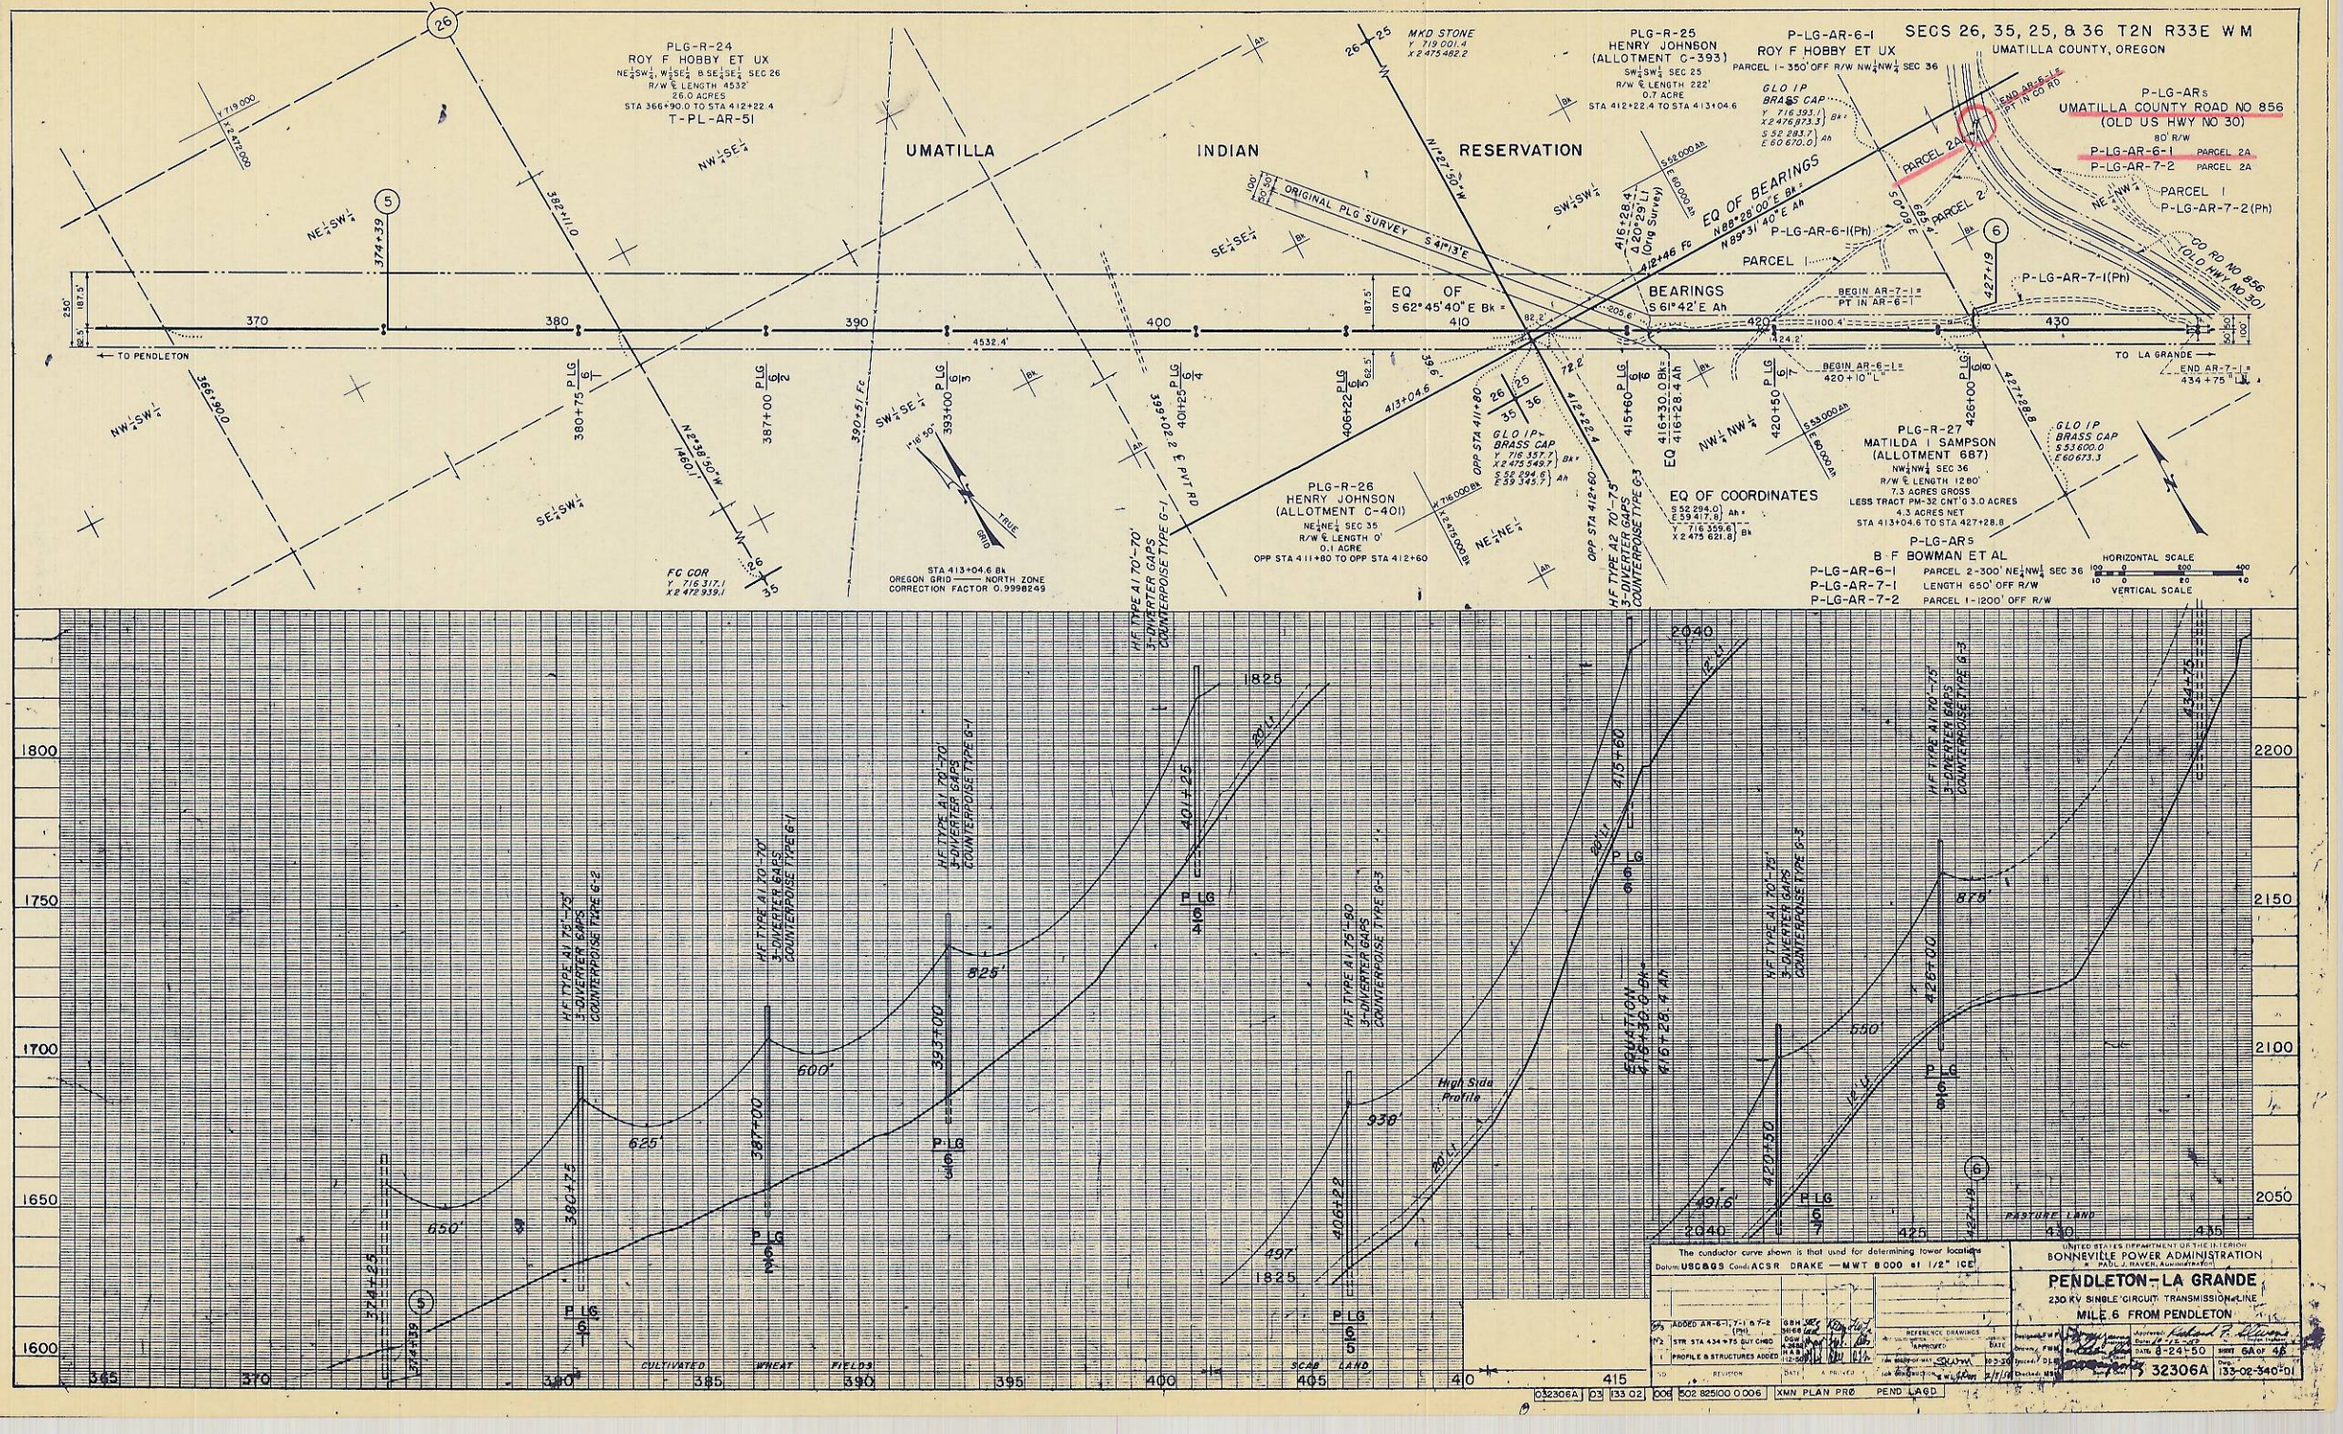
SECS 26, 35, 25, & 36 T2N R33E W M
UMATILLA COUNTY, OREGON
PLG-R-24
ROY F HOBBY ET UX
T-PL-AR-51
UMATILLA
INDIAN
RESERVATION
PLG-R-25
HENRY JOHNSON
(ALLOTMENT C-393)
P-LG-AR-6-I
ROY F HOBBY ET UX
P-LG-ARs
UMATILLA COUNTY ROAD NO 856
(OLD US HWY NO 30)
P-LG-AR-6-I PARCEL 2A
P-LG-AR-7-2 PARCEL 2A
PARCEL 1
P-LG-AR-7-2(Ph)
P-LG-AR-6-I(Ph)
P-LG-AR-7-I(Ph)
PARCEL 2
PARCEL 2A
EQ OF BEARINGS
S 61°42' E Ah
EQ OF COORDINATES
PLG-R-26
HENRY JOHNSON
(ALLOTMENT C-401)
PLG-R-27
MATILDA I SAMPSON
(ALLOTMENT 687)
P-LG-ARs
B F BOWMAN ET AL
P-LG-AR-6-I PARCEL 2-300' NE¼NW¼ SEC 36
P-LG-AR-7-I LENGTH 650' OFF R/W
P-LG-AR-7-2 PARCEL 1-1200' OFF R/W
TO PENDLETON
TO LA GRANDE
HORIZONTAL SCALE
VERTICAL SCALE
CULTIVATED
WHEAT
FIELDS
SCAB
LAND
PASTURE LAND
High Side Profile
The conductor curve shown is that used for determining tower locations
Datum USC&GS Cond: ACSR DRAKE — MWT 8000 at 1/2" ICE
UNITED STATES DEPARTMENT OF THE INTERIOR
BONNEVILLE POWER ADMINISTRATION
PENDLETON—LA GRANDE
230 KV SINGLE CIRCUIT TRANSMISSION LINE
MILE 6 FROM PENDLETON
DRAWING NO. 32306A
133-02-340-01